

Product Technical Information

	Mounting	Valance	Soft Close & Soft Open	Mechanical Spring Closer	Acoustic Door Bottom	Locking	Aluminum Door	Automatic Operator	Sidelite (Glass by Others)	Transom	STC	Smoke Rating
MedSlide	Surface	Squared or Sloped	Standard	--	Optional	Optional	Optional	--	--	--	--	--
MedSlide Plus	Surface	Squared or Sloped	Standard	--	Standard	Optional	--	Optional	--	--	STC26 ₁	--
MedSlide Pro	Surface	Squared or Sloped	Standard	--	Standard	Optional	--	Optional	--	--	STC35 ₂	--
MedLift Slide	Surface	Squared or Sloped	Standard	-	Optional	Optional	Optional	--	--	--	--	--
PowerSlide	Surface	Standard Valance	Standard	--	Optional	Access Control by Others	Optional	Standard ₃	Optional	--	Optional	--
SurfaceView Slide	Surface	Squared or Sloped	Standard	Optional	Optional	Optional	Optional	Optional	Standard	Optional	--	--
EvenView Slide	Flush	Fascia Only	Standard	--	Optional	Optional	Optional	--	Standard	Optional	--	--
SmokeSlide	Surface	Squared or Sloped	Soft Close Only	Standard	Standard	Optional	Optional	Optional	--	--	--	UL1784 ₄
SecureSlide	Surface	Squared or Sloped	Soft Close Only	Standard	Optional	Auto Latch Standard	Optional	Optional	Optional	Optional	--	--
SyncSlide	Surface	Squared or Sloped	Standard	--	Optional	Optional	Optional	Optional	Optional	--	--	--
InnSlide	Surface	Squared or Sloped	Standard	--	Optional	Inox BD1023 Jamb Mount	Optional	--	--	--	--	--

-- = Not Available

1 = Tested per ASTM E90 on a 48" x 84.5" operable door with an STC rating of 26. Performance may vary with other sizes; no guarantee is made without testing the specific configuration. Test results available [here](#).

2 = Tested per ASTM E90 on a 44" x 83.75" operable door with an STC rating of 35. Performance may vary with other sizes; no guarantee is made without testing the specific configuration. Test results available [here](#).

3 = Includes Record 7000 Series Automatic Opener

4 = Approved for door leaf sizes from 44" x 84" up to a maximum of 56" x 96" per the current UL 1784 listing. Performance applies only to doors built to the same configuration; changes to size, materials, or sealing details may affect results. Test results available [here](#).

Surface Mount Formulas (Excluding SurfaceView & SyncSlide)

Finished Frame (Inches)	Frame Width = Clear Open Width + 5 Frame Height = Clear Open Height
Rough Opening (Inches)	Rough Open Width = Frame Width + 1.5 Rough Open Height = Frame Height + 1
Door Slab (Inches)	Slab Width = Clear Open Width + 8 Slab Height = Clear Open Height

EvenView Formulas

Finished Frame (Inches)	Frame Width = Clear Open Width + 5.75 Frame Height = Clear Open Height + 2.75
Sidelite (Inches)	Minimum Sidelite Width = Clear Open Width + 1.5 Sidelite Height = Clear Open Height - 1.5
Rough Opening (Inches)	Rough Open Width = Finished Frame + Sidelite + 3 Rough Open Height = Finished Frame + 1
Door Slab (Inches)	Slab Width = Clear Open Width + 7.25 Slab Height = Clear Open Height

Frame

- Standard frame depths are 5", 5-1/4", 5-1/2", 6-1/8" and 7-1/4". Please contact your local sales rep for questions regarding other frame sizes.
- The EvenView Slide frame is available only in a 4-7/8" depth; greater depths require a wall starter.
- Standard frame finishes are Clear and Black Anodized. All Powder Coat finishes are considered custom and subject to additional fees.

Hardware

- Standard hardware package includes 12" back-to-back ladder pulls, dual soft-close mechanisms, and floor guide, unless otherwise specified in the table above; upgraded packages available at additional cost.
- Standard hardware finishes are 630/32D and 622/19. All other finishes are considered custom and subject to additional fees.
- Standard Schlage C cylinder in 26D finish included with keyed locksets; SFIC and LFIC housings available upon request (cores by others).
- Kenwa PS-12 Mechanical Spring Closer included with SmokeSlide and SecureSlide; optional on other systems at additional cost.

Seals

- Triple fin trailing-edge seal included with all systems.
- Felt sound seals installed in receiving channel and track valance for added sound attenuation.
- Pemko Planet SN-RD series acoustic door bottom included on all STC & Smoke-rated openings; optional on other systems at additional cost.

Supporting Documents

Test Reports
[Link](#) [Link](#)

Install Guides
[Link](#)

Architectural Specs
[Link](#)



Serenity
Sliding Door Systems

— IDEAL FOR EXAM ROOMS

MedSlide

Our standard healthcare sliding door system, designed for smooth operation, space efficiency, and long-term durability.

- ✓ Maximizes Usable Space
- ✓ Enhances Patient Privacy
- ✓ Simplifies Staff Access



Perfect for Patients More Efficient for Staff

The MedSlide provides both privacy for patients and ease of use for staff. With a wider access point and no swing door to maneuver around, pathways are left free and clear for busy staff members. Through a concealed floor guide and no threshold, rolling carts and equipment enter with a breeze. This system is an excellent solution for a variety of healthcare applications.

MedSlide Features



Surface-Mounted Design
Mounts flush to the wall for maximum space savings



Soft Close / Soft Open
Provides smooth, controlled door movement



Double Sound Seal
Enhances privacy and reduces noise



Valance Options
Available in Squared or Sloped to fit your needs

OPTIONAL UPGRADES

Key/Privacy Lockable

Meet your security needs with various lock types

Acoustic Door Bottom

Drops automatically when the door is closed to create a sound seal

Antimicrobial Hardware

Protect against germs with custom additives or specialty metals



Product Technical Information

Call Out	Frame		Rough Opening		Door Slab		Track
	Width (Inches)	Height (Inches)	Width (Inches)	Height (Inches)	Width (Inches)	Height (Inches)	Length (Inches)
2-8 x 6-8	37	80	38.5	81	40	80	75
3-0 x 6-8	41	80	42.5	81	44	80	83
3-0 x 7-0	41	84	42.5	85	44	84	83
3-4 x 7-0	45	84	46.5	85	48	84	91
3-6 x 7-0 TrimFit	46.5	84	48	85	48	84	93
4-0 x 7-0	53	84	54.5	85	56	84	107
3-0 x 8-0	41	96	42.5	97	44	96	83
3-4 x 8-0	45	96	46.5	97	48	96	91
3-6 x 8-0 TrimFit	46.5	96	48	97	48	96	93
4-0 x 8-0	53	96	54.5	97	56	96	107
3-0 x 9-0	41	108	42.5	109	44	108	83
3-4 x 9-0	45	108	46.5	109	48	108	91
3-6 x 9-0 TrimFit	46.5	108	48	109	48	108	93
4-0 x 9-0	53	108	54.5	109	56	108	107


Call Out	Wood Door Slab			Wood Door Weight (Pounds)		Optional Full Lite (NVL & HL Available)				Full Lite Door Weight (Pounds)	
	Width (Inches)	Height (Inches)	Thickness (Inches)	SCLC-5	PC-5	Width (Inches)	Height (Inches)	Thickness (Inches)	Standard Bead	SCLC-5 (1/4 Glass)	PC-5 (1/4 Glass)
2-8 x 6-8	40	80	1-3/4	133	122	28	62	1/4, 3/8	VT1	97	92
3-0 x 6-8	44	80	1-3/4	146	134	32	62	1/4, 3/8	VT1	105	100
3-0 x 7-0	44	84	1-3/4	154	141	32	66	1/4, 3/8	VT1	110	104
3-4 x 7-0	48	84	1-3/4	168	154	36	66	1/4, 3/8	VT1	118	113
3-6 x 7-0 TrimFit	48	84	1-3/4	168	154	36	66	1/4, 3/8	VT1	118	113
4-0 x 7-0	56	84	1-3/4	196	180	44	66	1/4, 3/8	VT1	135	129
3-0 x 8-0	44	96	1-3/4	176	161	32	78	1/4, 3/8	VT1	124	118
3-4 x 8-0	48	96	1-3/4	192	176	36	78	1/4, 3/8	VT1	133	127
3-6 x 8-0 TrimFit	48	96	1-3/4	192	176	36	78	1/4, 3/8	VT1	133	127
4-0 x 8-0	56	96	1-3/4	224	205	44	78	1/4, 3/8	VT1	152	145
3-0 x 9-0	44	108	1-3/4	198	181	32	90	1/4, 3/8	VT1	138	131
3-4 x 9-0	48	108	1-3/4	216	198	36	90	1/4, 3/8	VT1	148	142
3-6 x 9-0 TrimFit	48	108	1-3/4	216	198	36	90	1/4, 3/8	VT1	148	142
4-0 x 9-0	56	108	1-3/4	252	231	44	90	1/4, 3/8	VT1	169	162

Call Out	Aluminum Door			Stile & Rail			Vision Lite			
	Width (Inches)	Height (Inches)	Thickness (Inches)	Stiles (Inches)	Top Rail (Inches)	Bottom Rail (Inches)	Width (Inches)	Height (Inches)	Thickness (Inches)	Bead (Inches)
2-8 x 6-8	40	80	1-3/4	5	5	9.5	30	65.5	1/4, 3/8	1/2
3-0 x 6-8	44	80	1-3/4	5	5	9.5	34	65.5	1/4, 3/8	1/2
3-0 x 7-0	44	84	1-3/4	5	5	9.5	34	69.5	1/4, 3/8	1/2
3-4 x 7-0	48	84	1-3/4	5	5	9.5	38	69.5	1/4, 3/8	1/2
3-6 x 7-0 TrimFit	48	84	1-3/4	5	5	9.5	38	69.5	1/4, 3/8	1/2
4-0 x 7-0	56	84	1-3/4	5	5	9.5	46	69.5	1/4, 3/8	1/2
3-0 x 8-0	44	96	1-3/4	5	5	9.5	34	81.5	1/4, 3/8	1/2
3-4 x 8-0	48	96	1-3/4	5	5	9.5	38	81.5	1/4, 3/8	1/2
3-6 x 8-0 TrimFit	48	96	1-3/4	5	5	9.5	38	81.5	1/4, 3/8	1/2
4-0 x 8-0	56	96	1-3/4	5	5	9.5	46	81.5	1/4, 3/8	1/2
3-0 x 9-0	44	108	1-3/4	5	5	9.5	34	93.5	1/4, 3/8	1/2
3-4 x 9-0	48	108	1-3/4	5	5	9.5	38	93.5	1/4, 3/8	1/2
3-6 x 9-0 TrimFit	48	108	1-3/4	5	5	9.5	38	93.5	1/4, 3/8	1/2
4-0 x 9-0	56	108	1-3/4	5	5	9.5	46	93.5	1/4, 3/8	1/2


** Dimensions listed are for reference only and do not represent the full range of available sizes. Please consult your Serenity Sliding Door Systems sales representative for assistance with specific sizing requirements.

Elevations


MedSlide with Squared Valance

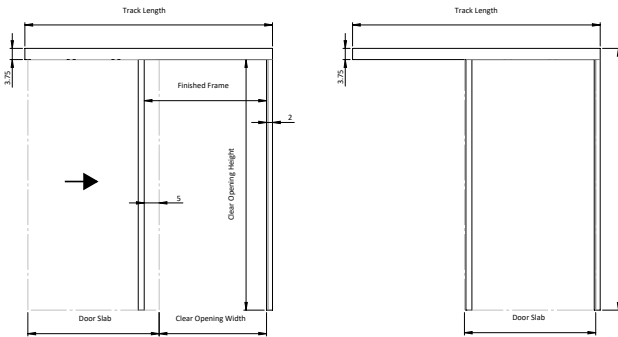


MedSlide with Sloped Valance

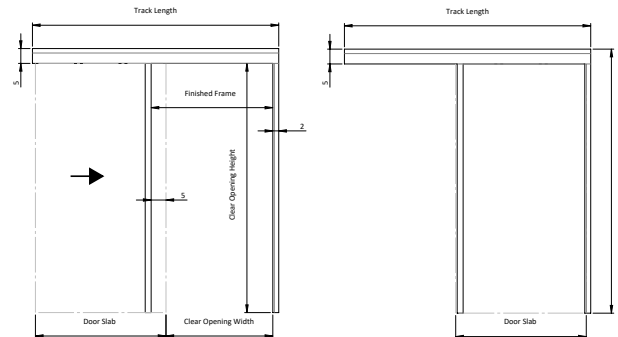

Details - Squared Valance

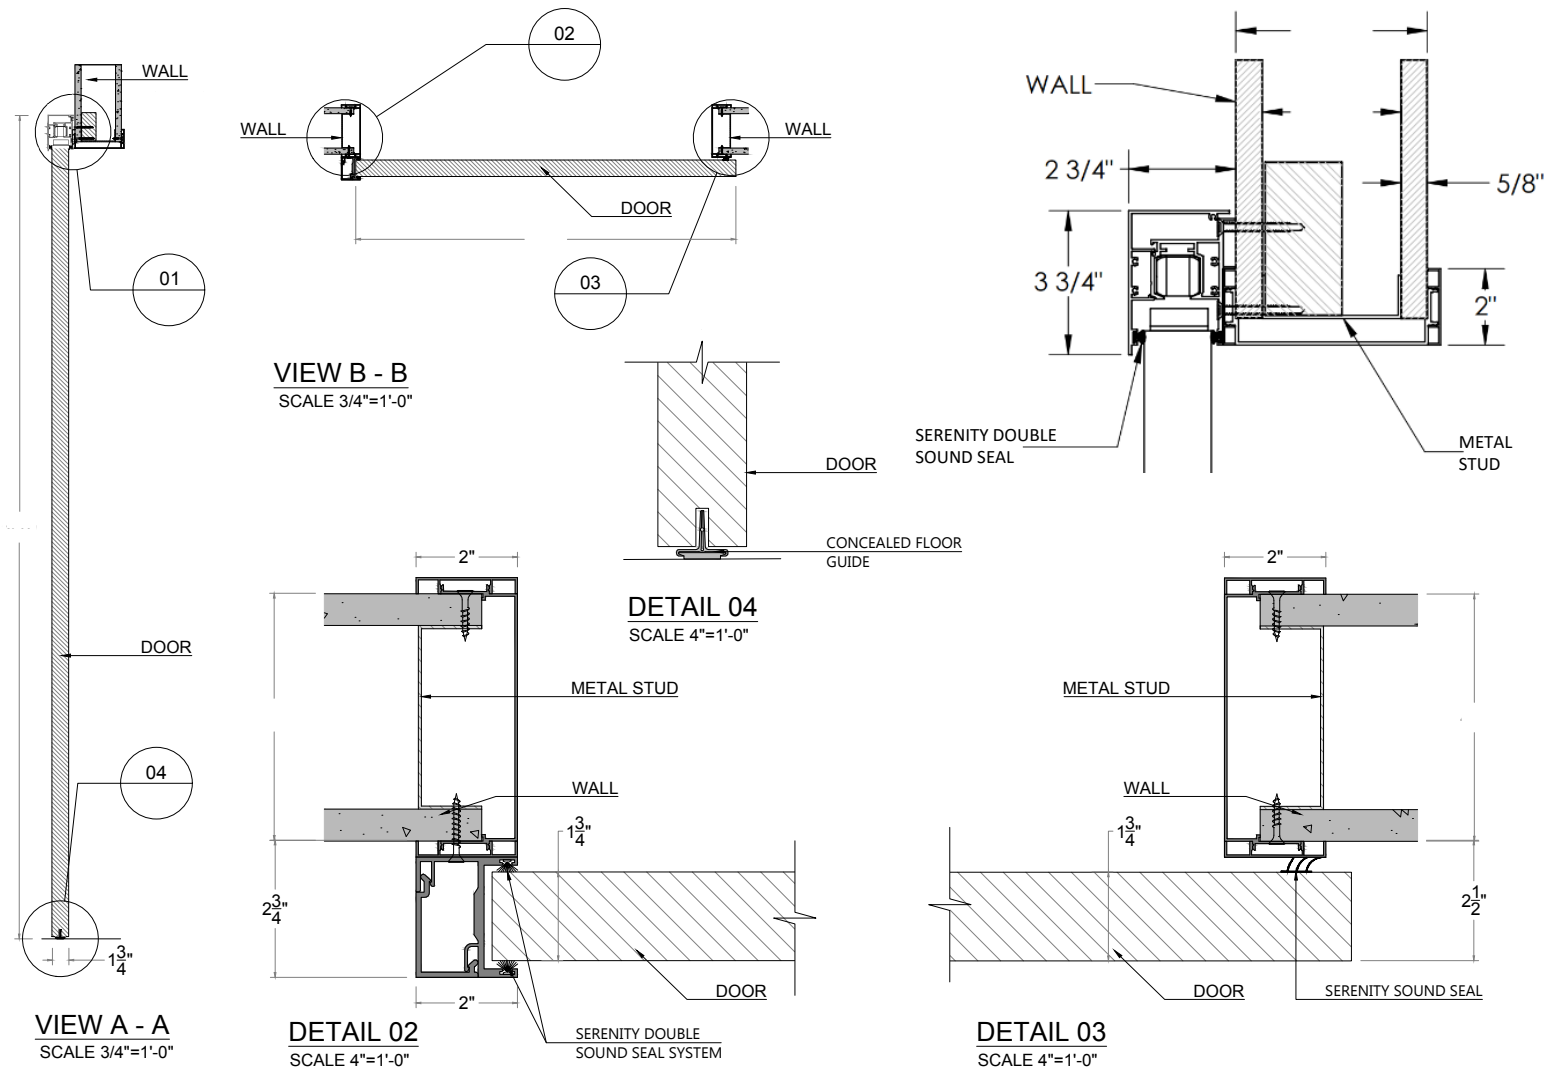

Details - Sloped Valance

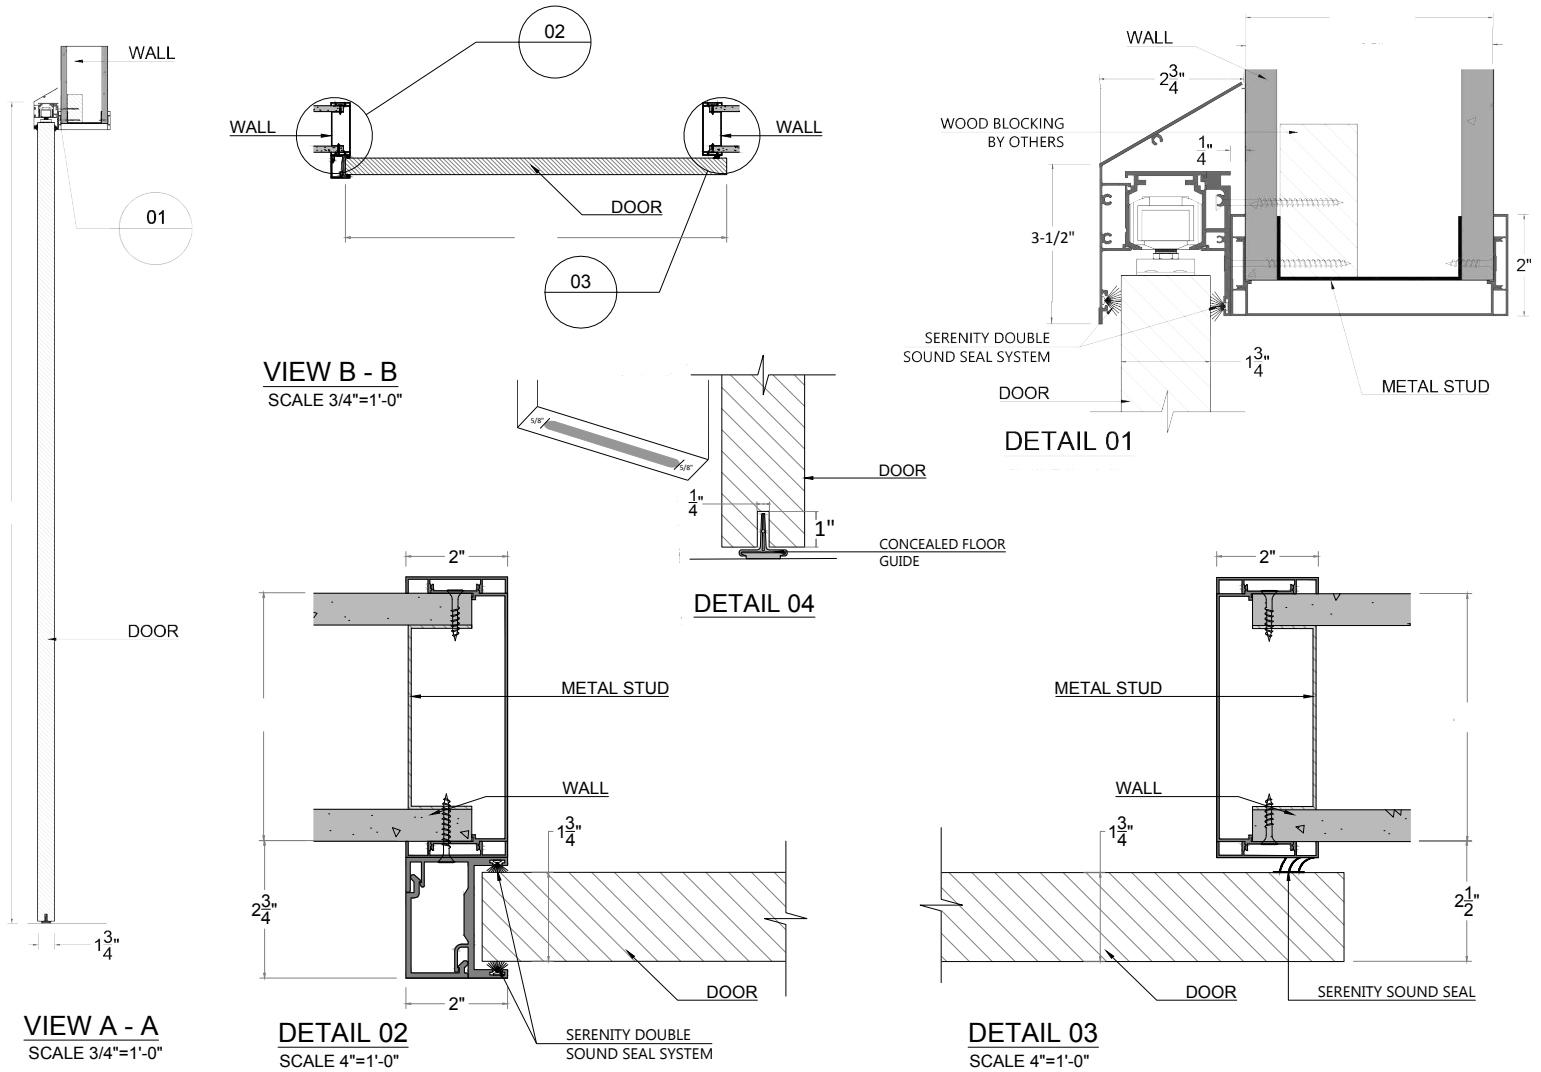



Serenity
Sliding Door Systems

— SEALED FOR SOUND

MedSlide Plus

Featuring an STC 26 Rating, the MedSlide Plus delivers reliable acoustic performance with cost-effective value.

- ✓ Delivers Reliable Sound Control
- ✓ Maintains Easy Accessibility
- ✓ Provides Cost Savings in Comparison to STC 35



Sound Rated & Ideal for Healthcare

Engineered with an STC 26 rating, the MedSlide Plus combines a Double Sound Seal with an Acoustic Door Bottom that drops into place when closed. Beyond its sound rating, this system also provides space savings, ease of access, and security. It's an economical solution for facilities needing reliable acoustic control.

MedSlide Plus Features



Surface-Mounted Design
Mounts flush to the wall for maximum space savings



Value Engineered
Reduces cost while meeting project needs



STC 26 Rating
Delivers enhanced privacy and limits sound transfer



SCLC-5 Core
Delivers lasting value and dependable performance



Soft Close / Soft Open
Provides smooth, controlled door movement



Acoustic Door Bottom
Drops automatically to create a sound seal

OPTIONAL UPGRADES

Key/Privacy Lockable

Meet your security needs with various lock types

Automatic Operator

Open and close the door automatically with access control hardware

Antimicrobial Hardware

Protect against germs with custom additives or specialty metals



Product Technical Information

Call Out	Frame		Rough Opening		Door Slab		Track
	Width (Inches)	Height (Inches)	Width (Inches)	Height (Inches)	Width (Inches)	Height (Inches)	Length (Inches)
2-8 x 6-8 ₁	37	80	38.5	81	40	80	75
3-0 x 6-8 ₁	41	80	42.5	81	44	80	83
3-0 x 7-0 ₁	41	84	42.5	85	44	84	83
3-4 x 7-0	45	84	46.5	85	48	84	91
3-6 x 7-0 TrimFit	46.5	84	48	85	48	84	93


Call Out	Wood Door Slab			Wood Door Weight (Pounds)
	Width (Inches)	Height (Inches)	Thickness (Inches)	SCLC-5
2-8 x 6-8 ₁	40	80	1-3/4	133
3-0 x 6-8 ₁	44	80	1-3/4	146
3-0 x 7-0 ₁	44	84	1-3/4	154
3-4 x 7-0	48	84	1-3/4	168
3-6 x 7-0 TrimFit	48	84	1-3/4	168

1 = Tested per ASTM E90 on a 48" x 84.5" operable door with an STC rating of 26. Performance may vary with other sizes; no guarantee is made without testing the specific configuration. Test results available [here](#).


** Dimensions listed are for reference only and do not represent the full range of available sizes. Please consult your Serenity Sliding Door Systems sales representative for assistance with specific sizing requirements.

Elevations


MedSlide Plus with Squared Valance

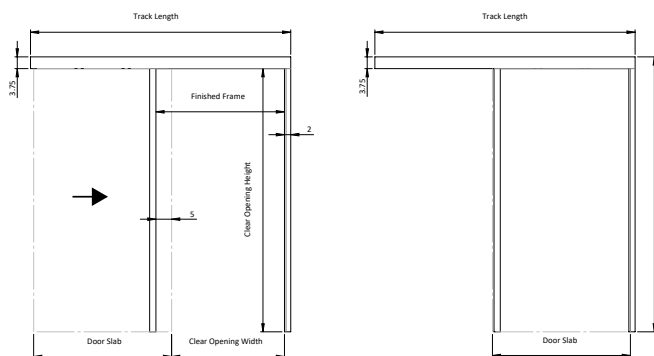

MedSlide Plus with Sloped Valance

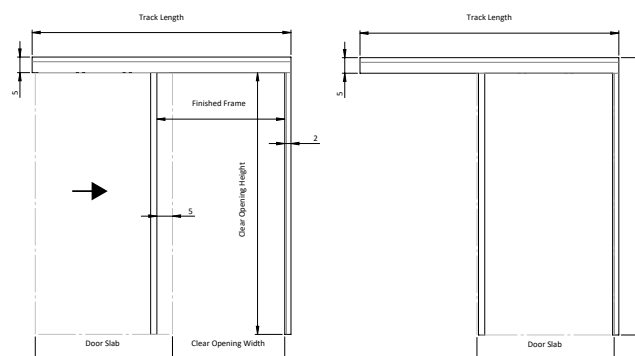


Details - Squared Valance

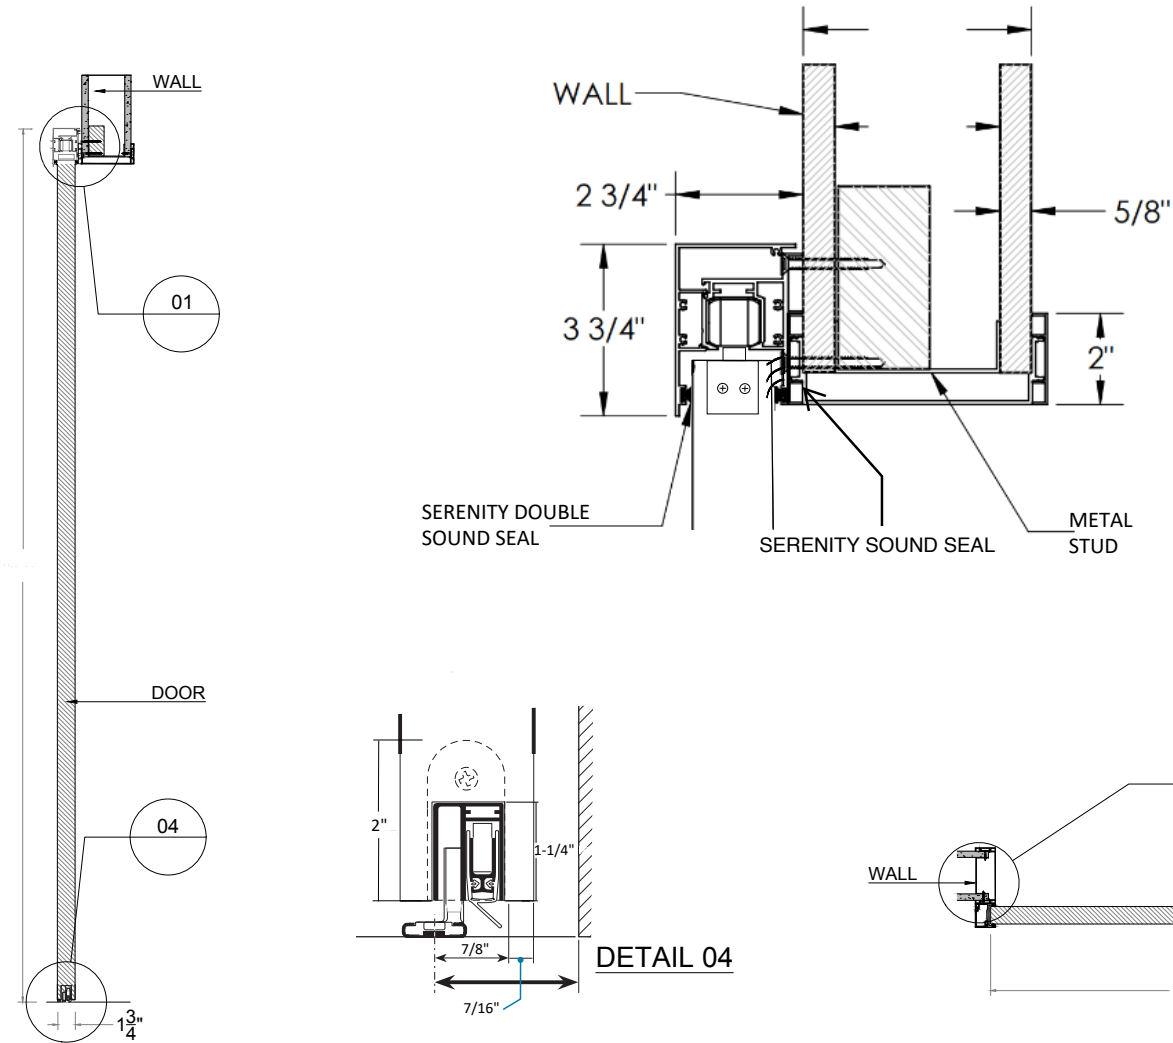


VIEW A - A
SCALE 3/4"=1'-0"

VIEW B - B
SCALE 3/4"=1'-0"

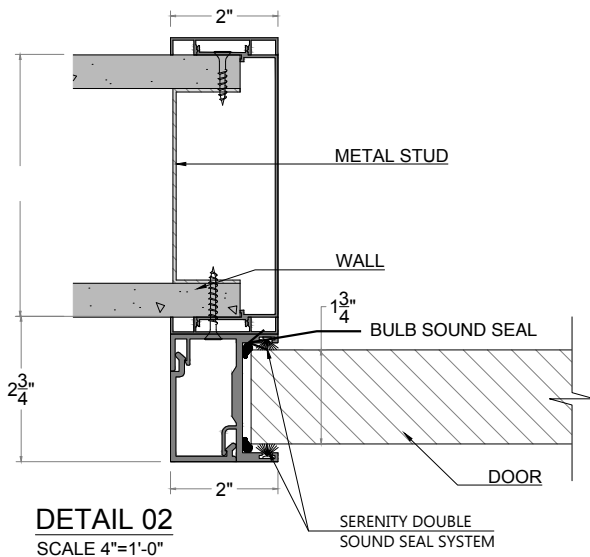


DETAIL 02
SCALE 4"=1'-0"

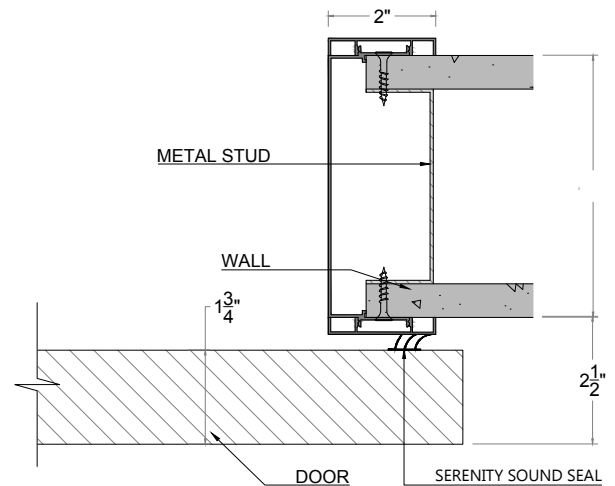


DETAIL 03
SCALE 4"=1'-0"


Details - Sloped Valance

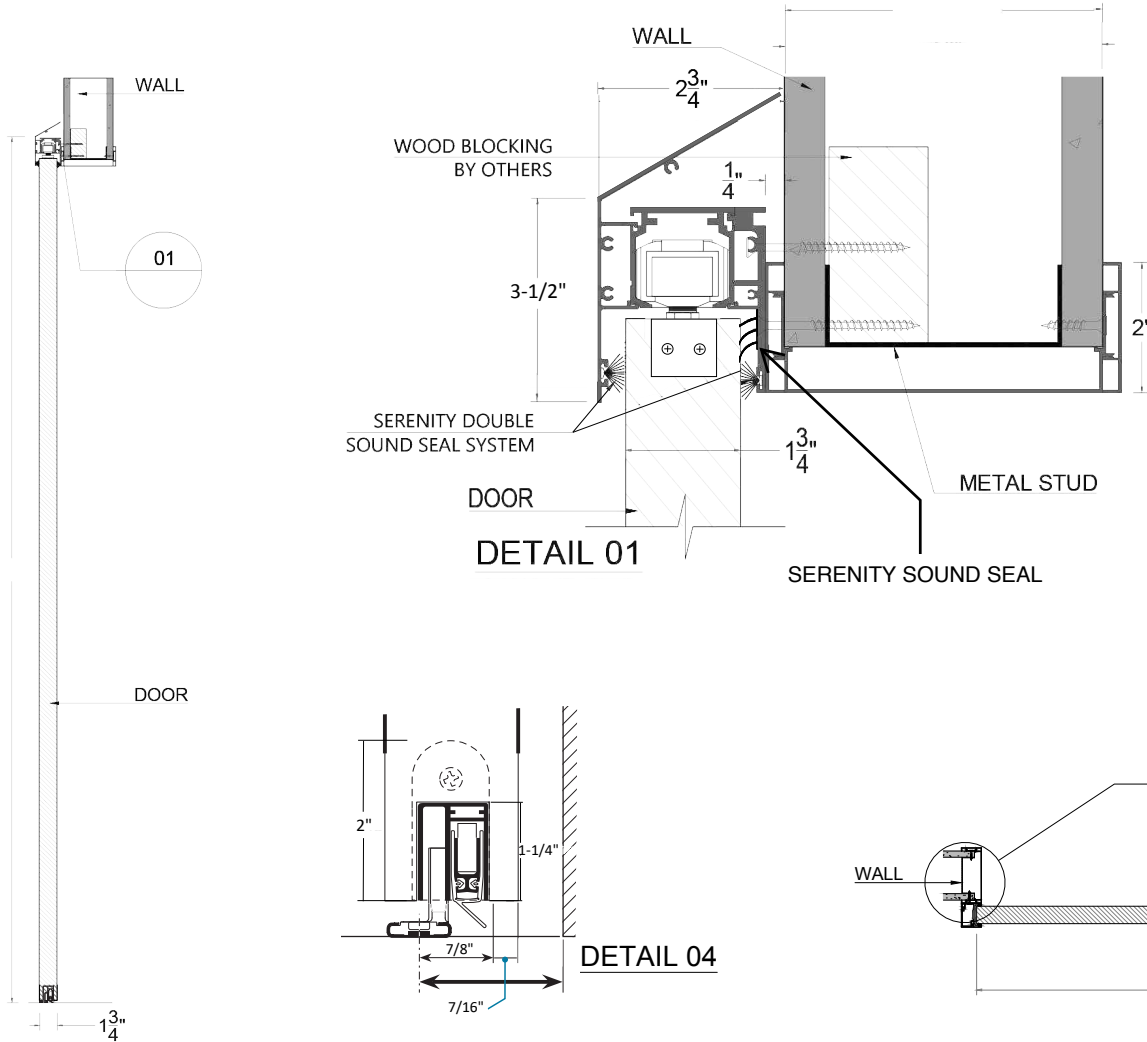


VIEW A - A
SCALE 3/4"=1'-0"

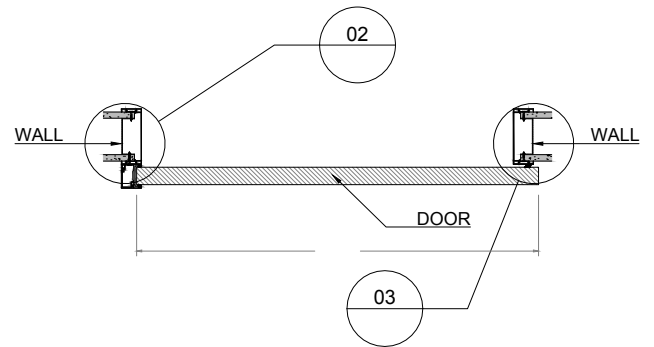

VIEW B - B
SCALE 3/4"=1'-0"

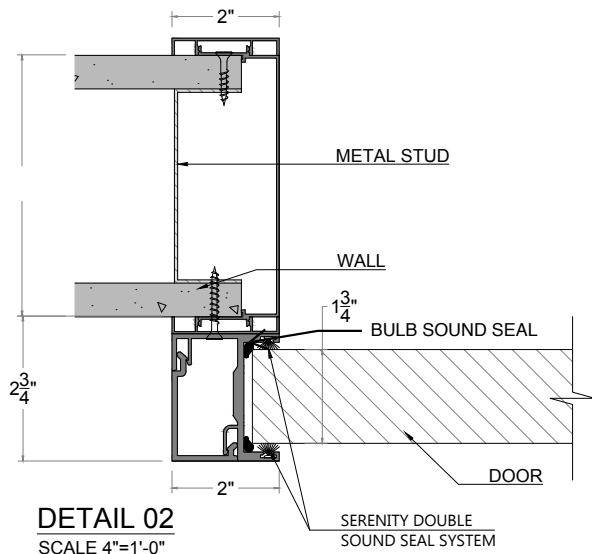

DETAIL 02
SCALE 4"=1'-0"

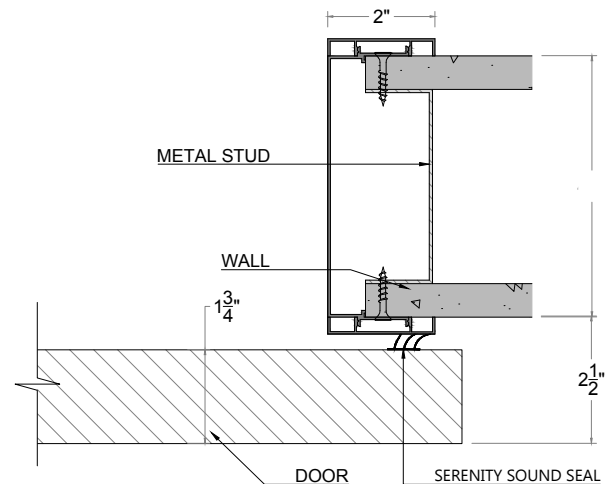

DETAIL 03
SCALE 4"=1'-0"



Serenity
Sliding Door Systems

— MEET ACOUSTIC NEEDS

MedSlide Pro

Featuring an STC 35 Rating, the MedSlide Pro delivers enhanced acoustic privacy for demanding healthcare environments.

- ✓ Maximizes Sound Control
- ✓ Enhances Patient Comfort & Privacy
- ✓ Secures with Locking Hardware



Superior Acoustic Control Engineered for Performance

The MedSlide Pro provides an STC 35 rating, Serenity's highest level of sound control. Like the Plus model, it combines a Double Sound Seal with an Acoustic Door Bottom that drops into place when closed. The result is exceptional sound isolation and smooth operation—ideal for healthcare spaces, where privacy and comfort are essential.

MedSlide Pro Features



Surface-Mounted Design
Mounts flush to the wall for maximum space savings



Soft Close / Soft Open
Provides smooth, controlled door movement



STC 35 Rating
Provides the most sound protection and privacy



Acoustic Door Bottom
Drops automatically to create a sound seal

OPTIONAL UPGRADES

Key/Privacy Lockable


Meet your security needs with various lock types

Automatic Operator

Open and close the door automatically with access control hardware

Antimicrobial Hardware

Protect against germs with custom additives or specialty metals

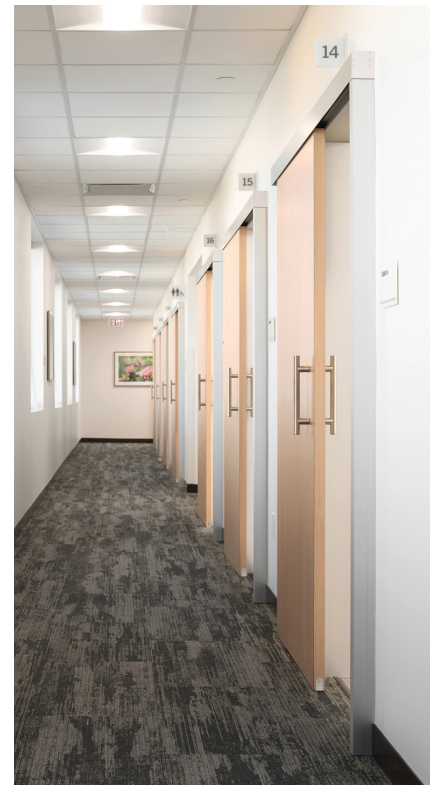

Product Technical Information

Call Out	Frame		Rough Opening		Door Slab		Track
	Width (Inches)	Height (Inches)	Width (Inches)	Height (Inches)	Width (Inches)	Height (Inches)	Length (Inches)
2-8 x 6-8 ₁	37	80	38.5	81	40	80.5	75
3-0 x 6-8 ₁	41	80	42.5	81	44	80.5	83
3-0 x 7-0 ₁	41	84	42.5	85	44	84.5	83


Call Out	Wood Door Slab			Wood Door Weight (Pounds)
	Width (Inches)	Height (Inches)	Thickness (Inches)	STC45 Rigidcore EXLC (Req'd for STC35 Rating)
2-8 x 6-8 ₁	40	80.5	1-3/4	248
3-0 x 6-8 ₁	44	80.5	1-3/4	272
3-0 x 7-0 ₁	44	84.5	1-3/4	286

1 = Tested per ASTM E90 on a 44" x 83.75" operable door with an STC rating of 35. Performance may vary with other sizes; no guarantee is made without testing the specific configuration. Test results available [here](#).


** Dimensions listed are for reference only and do not represent the full range of available sizes. Please consult your Serenity Sliding Door Systems sales representative for assistance with specific sizing requirements.

Elevations


MedSlide Pro with Squared Valance

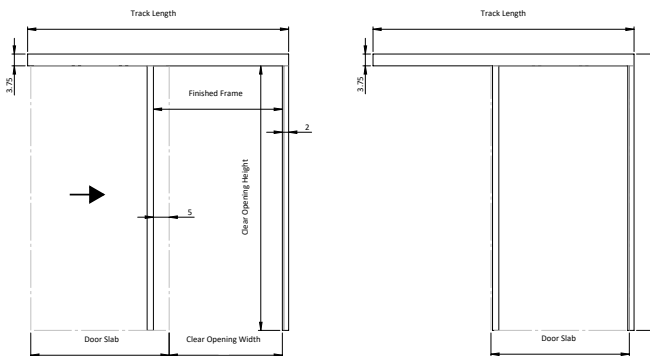


MedSlide Pro with Sloped Valance

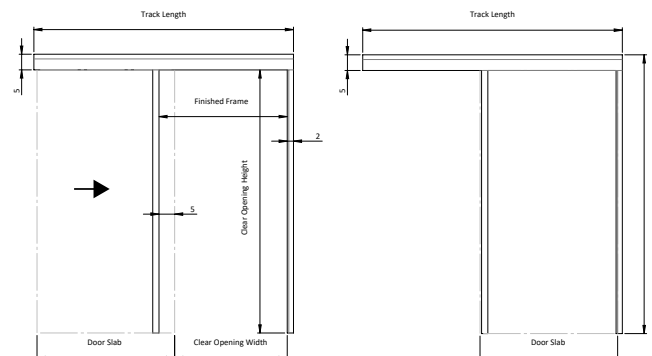


Details - Squared Valance

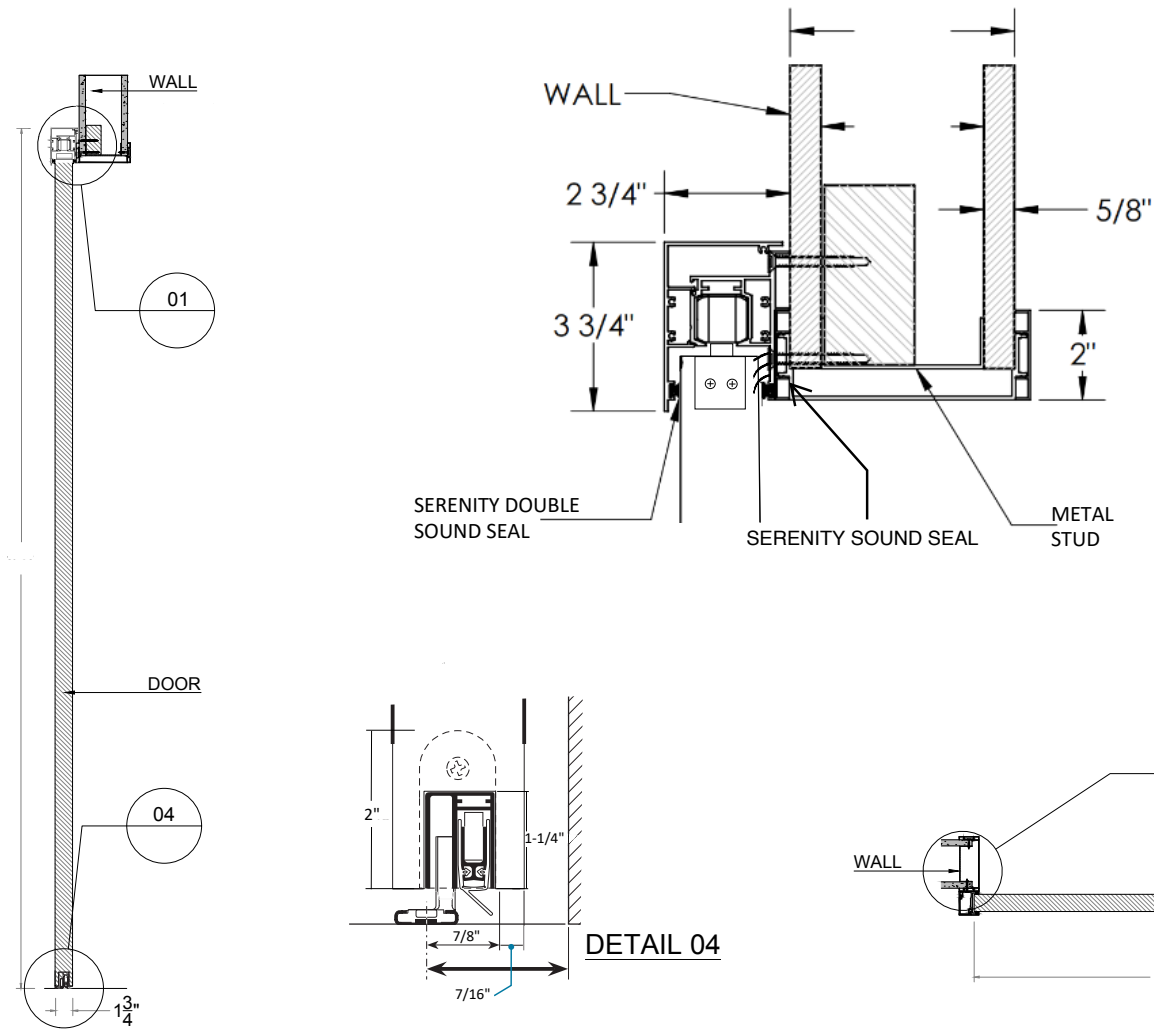


VIEW A - A
SCALE 3/4"=1'-0"

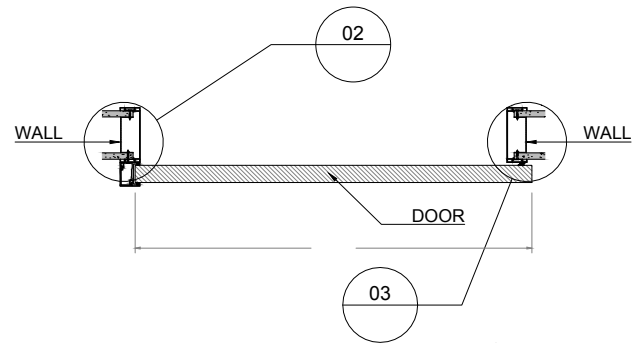

VIEW B - B
SCALE 3/4"=1'-0"

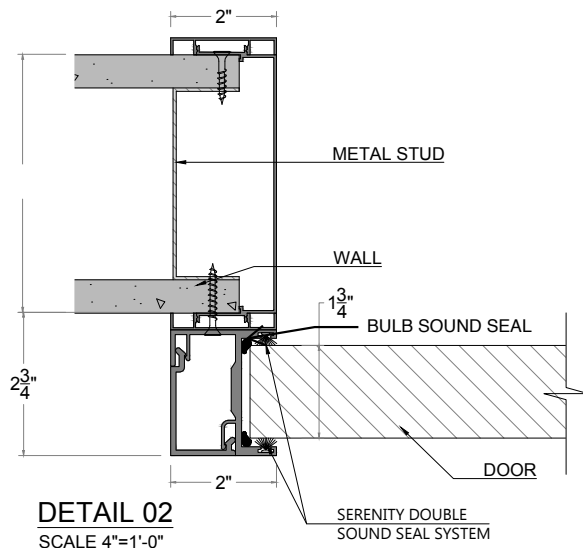


DETAIL 02
SCALE 4"=1'-0"

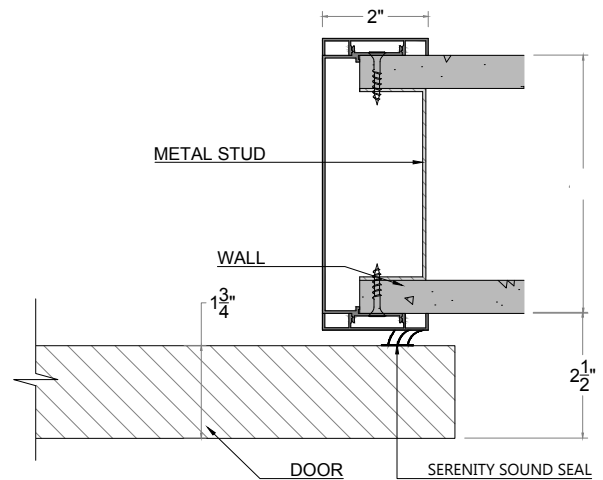


DETAIL 03
SCALE 4"=1'-0"


Details - Sloped Valance

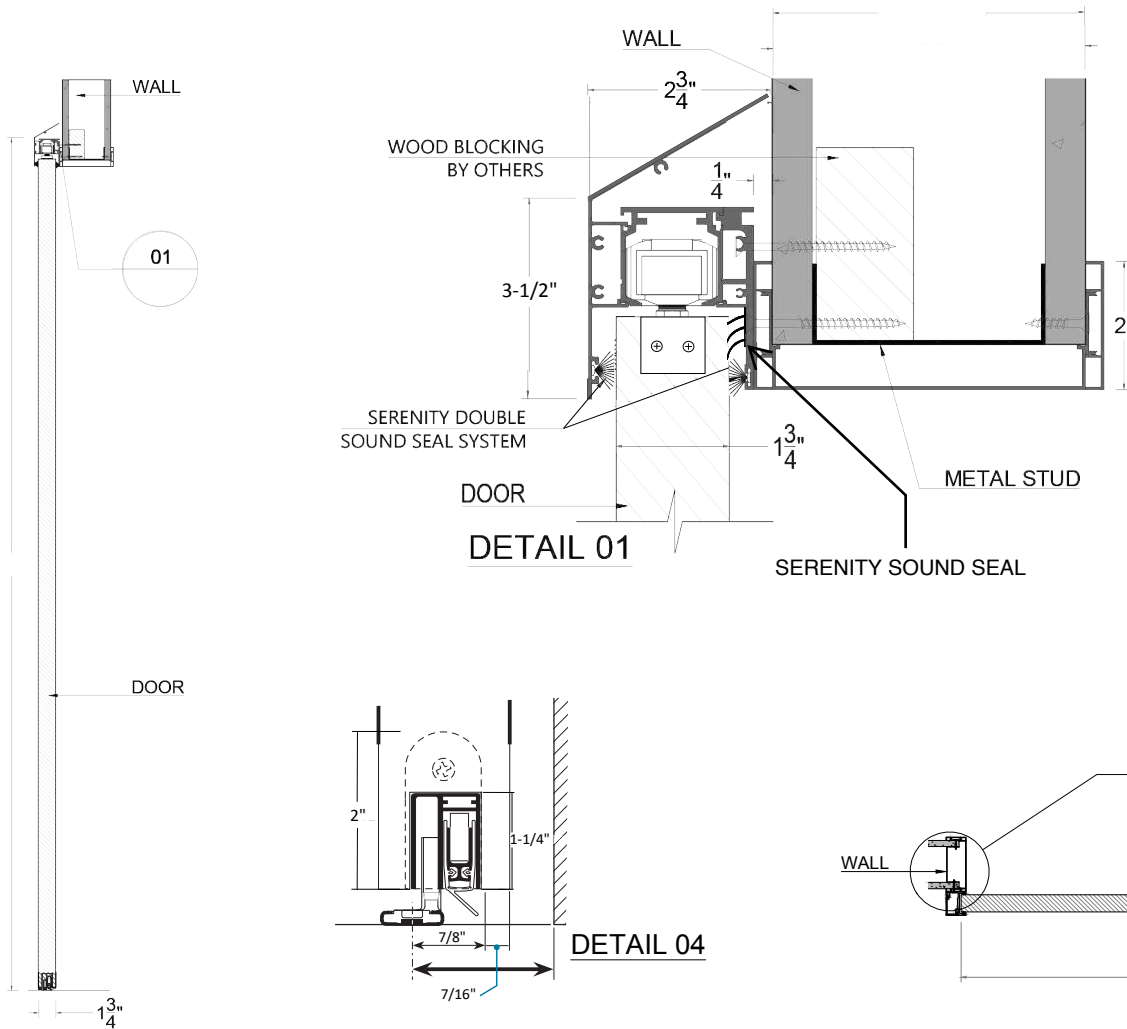

VIEW B - B
SCALE 3/4"=1'-0"

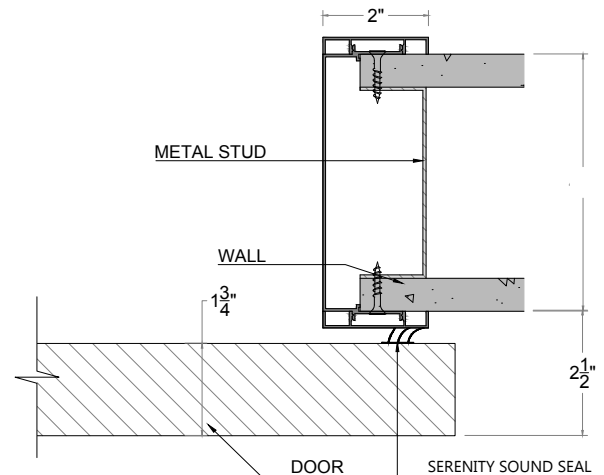

DETAIL 03
SCALE 4"=1'-0"

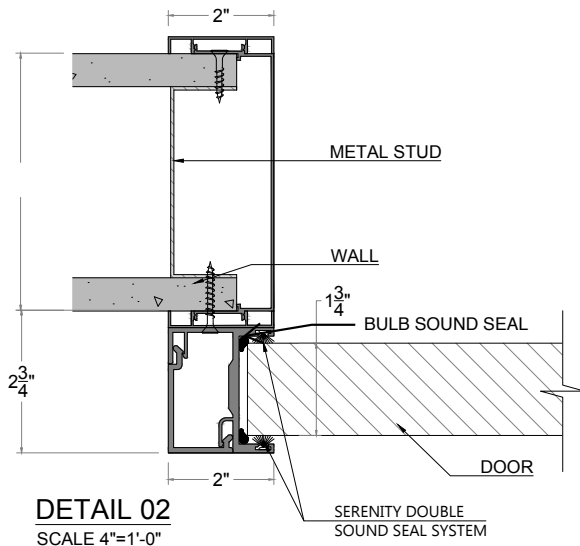

DETAIL 02
SCALE 4"=1'-0"



Serenity
Sliding Door Systems

— IMPROVE ACCESSIBILITY

MedLift Slide

Featuring an opening in the track to accommodate a patient lift, this system is ideal for accessible healthcare spaces.

- ✓ Increases Patient Accessibility
- ✓ Reduces Risk of Injury to Staff
- ✓ Helps to Achieve ADA Compliance



Silver Award

Recognized at the Nightingale Awards as one of the best new products for the healthcare-built environment.

Improve Accessibility & Reduce Injuries

With the MedLift Slide, staff efficiency and patient comfort are vastly improved. This space-saving solution allows patients with limited mobility to be transported by lift, reducing risk to both patients and caregivers. Its small footprint, excellent user experience, and improved accessibility show that there's no better solution for patient care.

MedLift Slide Features



Surface-Mounted Design
Mounts flush to the wall for maximum space savings



Ceiling Lift Ready
Easily integrates for better accessibility and safety



Soft Close / Soft Open
Provides smooth, controlled door movement



Six inch Gap Standard
Accommodates gaps up to 6" wide



Concealed Floor Guide
Guides the door slab for smooth, reliable positioning



Valance Options
Available in Squared or Sloped to fit your needs

OPTIONAL UPGRADES

Key/Privacy Lockable

Meet your security needs with various lock types

Antimicrobial Hardware

Protect against germs with custom additives or specialty metals



Product Technical Information

Call Out	Frame		Rough Opening		Door Slab		Track	MedLift Recessed Pocket Cutout (Dimensions from Rough Opening Edges)		
	Width (Inches)	Height (Inches)	Width (Inches)	Height (Inches)	Width (Inches)	Height (Inches)	Length (Inches)	Leading (Inches)	Trailing (Inches)	Width (Inches)
4-0 x 7-0	53	84	54.5	85	56	84	107	21.625	26.625	6.25


Call Out	Wood Door Slab			Wood Door Weight (Pounds)		Optional Full Lite (NVL & HL Available)				Full Lite Door Weight (Pounds)	
	Width (Inches)	Height (Inches)	Thickness (Inches)	SCLC-5	PC-5	Width (Inches)	Height (Inches)	Thickness (Inches)	Standard Bead	SCLC-5 (1/4 Glass)	PC-5 (1/4 Glass)
4-0 x 7-0	56	84	1-3/4	196	180	44	66	1/4, 3/8	VT1	135	129

Call Out	Aluminum Door			Stile & Rail			Vision Lite			
	Width (Inches)	Height (Inches)	Thickness (Inches)	Stiles (Inches)	Top Rail (Inches)	Bottom Rail (Inches)	Width (Inches)	Height (Inches)	Thickness (Inches)	Bead (Inches)
4-0 x 7-0	56	84	1-3/4	5	5	9.5	46	69.5	1/4, 3/8	1/2


** MedLift Slide is available exclusively in this clear opening dimension due to system design parameters.

Elevations

MedLift Slide with Squared Valance

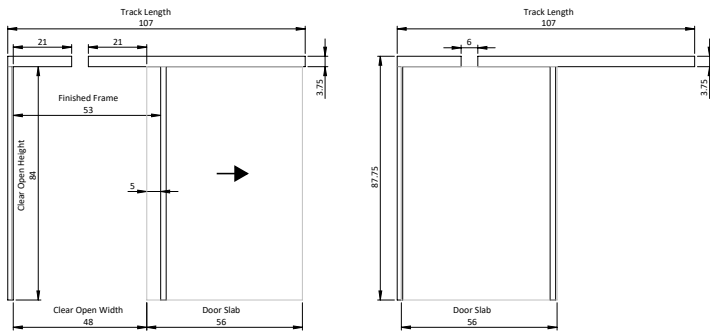


MedLift Slide with Sloped Valance

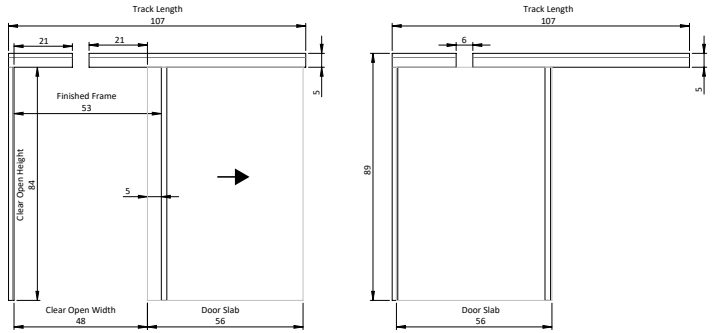


Details

MedLift End Cap for Squared Valance



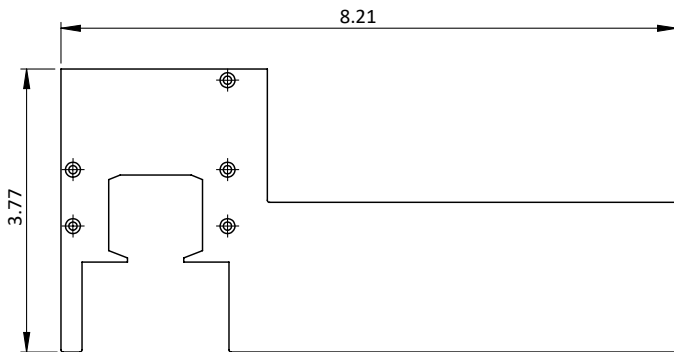


MedLift End Cap for Sloped Valance

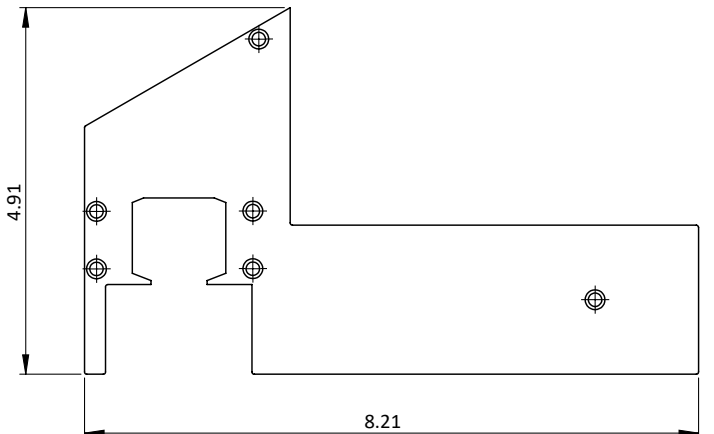


MedLift Slide


Details - Squared Valance

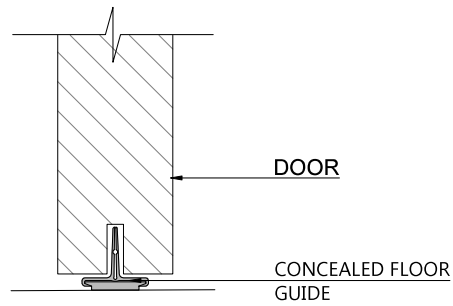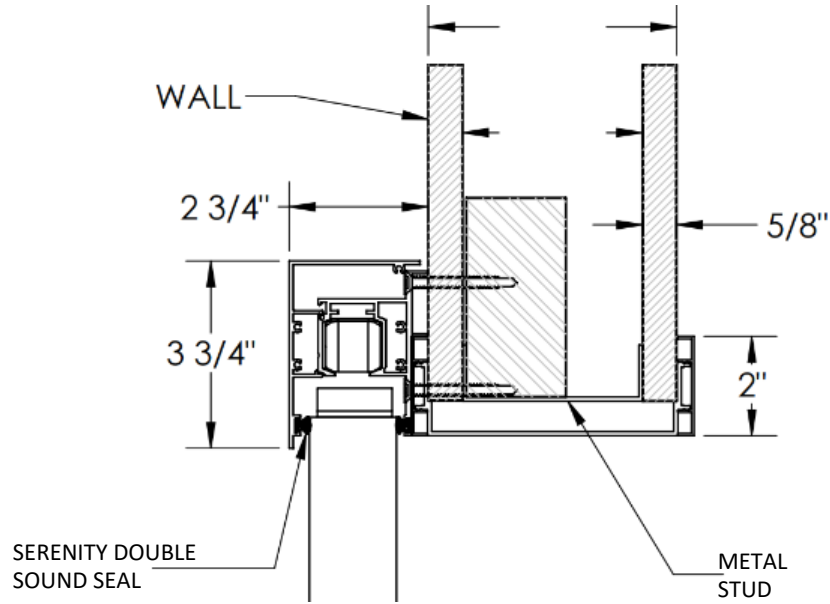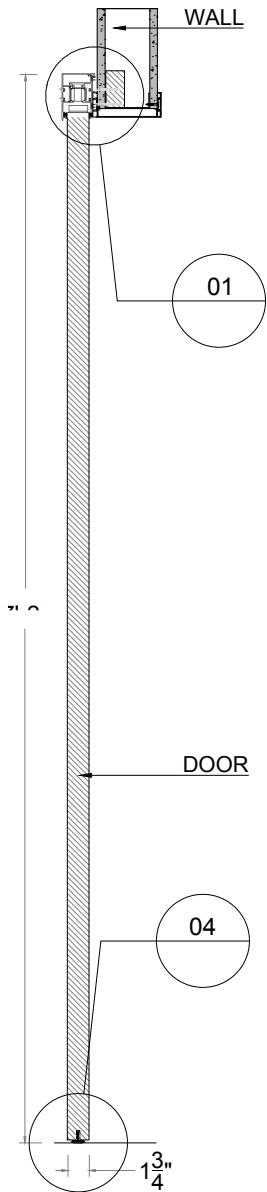


DETAIL 04
SCALE 4"=1'-0"

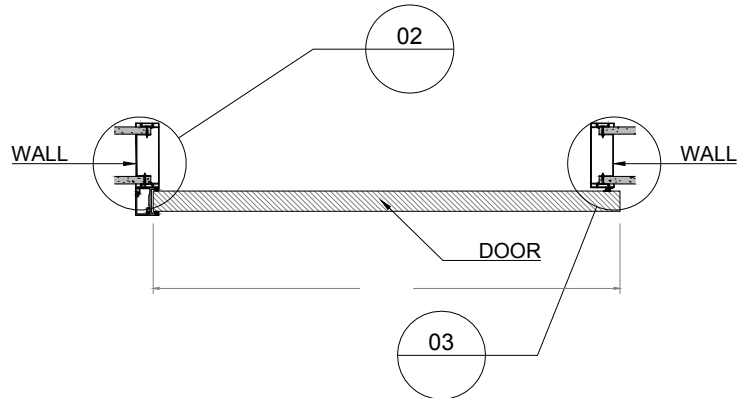


VIEW A - A
SCALE 3/4"=1'-0"

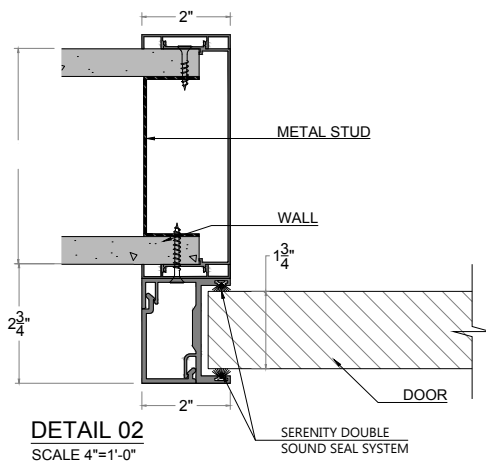


VIEW B - B
SCALE 3/4"=1'-0"

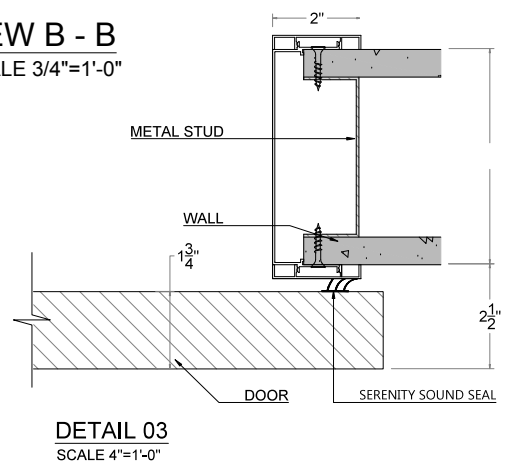

Details - Sloped Valance

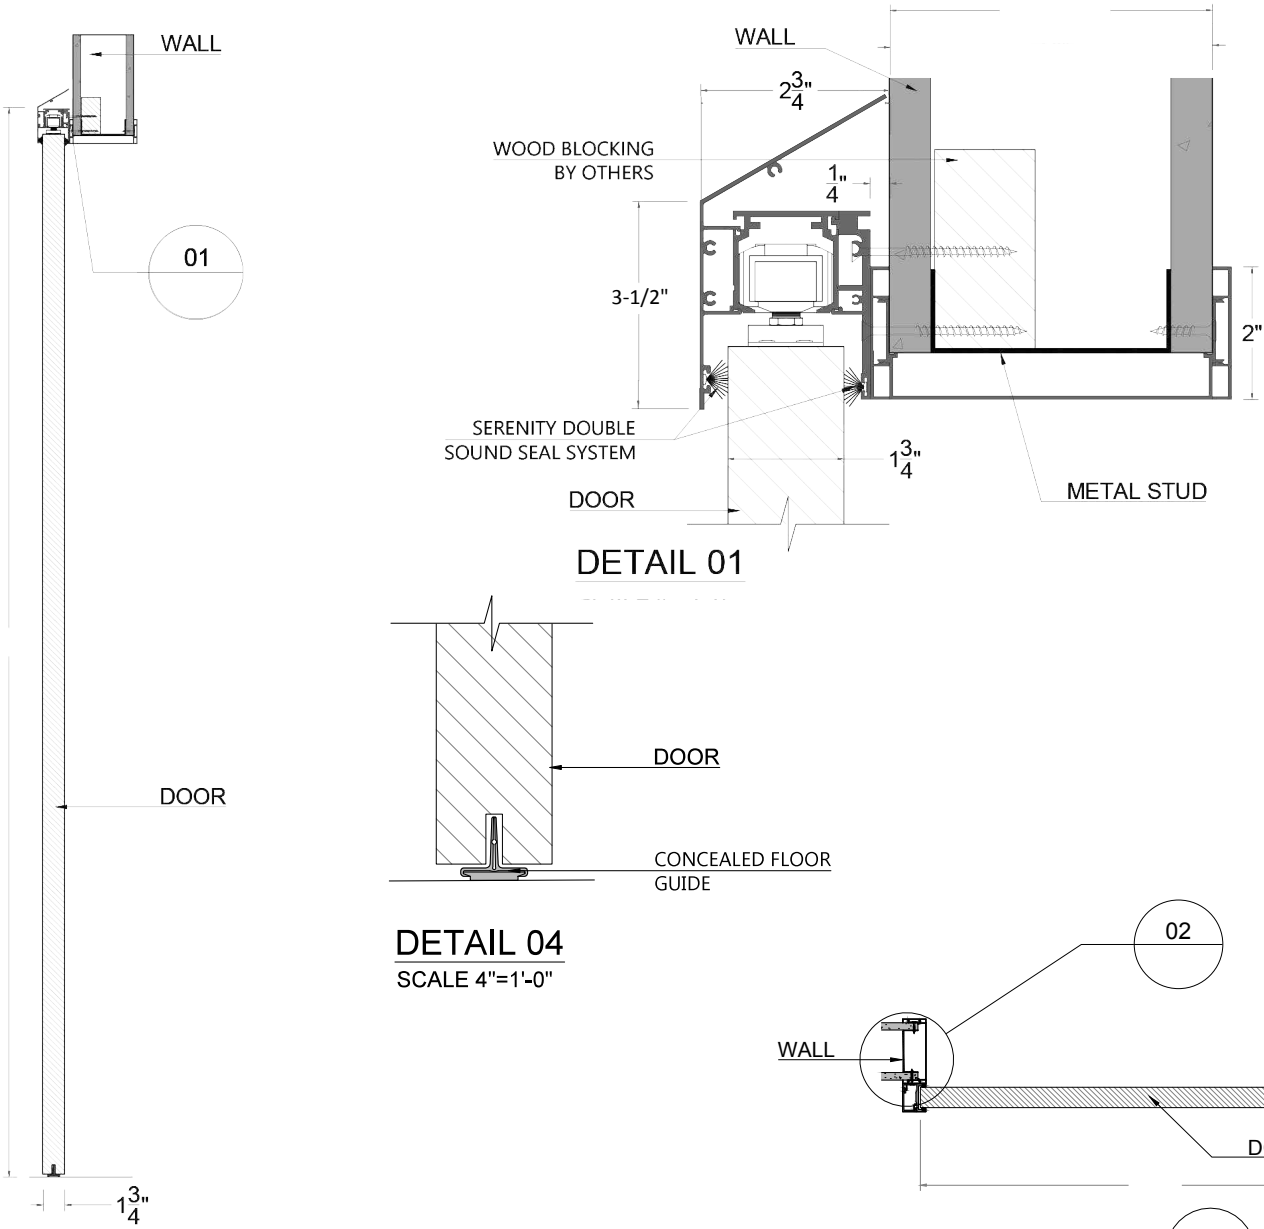


VIEW A - A

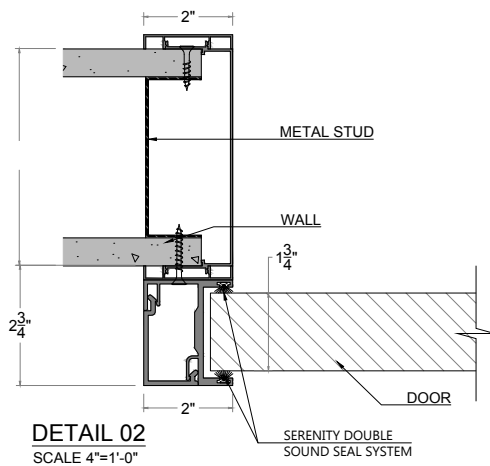

VIEW B - B

SCALE 3/4"=1'-0"

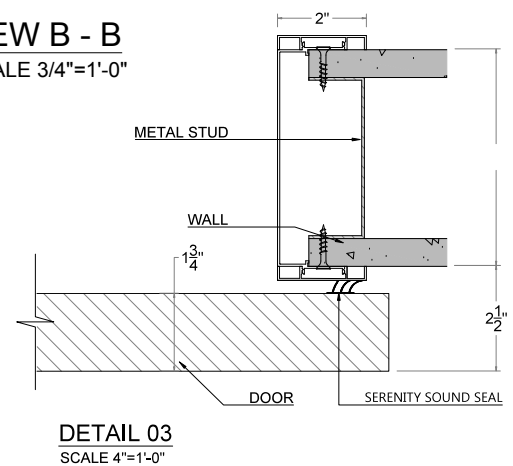



Serenity
Sliding Door Systems

— REDUCE TOUCHPOINTS

PowerSlide

Equipped with an Automatic Operator, this system opens automatically with any standard access control hardware, including keypads, card readers, and more.

- ✓ Improves Facility Safety
- ✓ Increases Ease of Use
- ✓ Saves Valuable Square Footage



Protect Your Space From Unwanted Germs

With the PowerSlide, you can choose from a variety of access control solutions to both improve ease of use and facility safety. From a simple push button to an overhead sensor or swipe key - there is an option for all security levels.

(Access control accessories by others)

PowerSlide Features



Surface-Mounted Design
Mounts flush to the wall for maximum space savings



UL 325 Listed
Meets ANSI requirements for low-energy sliding doors



Double Sound Seal
Enhances privacy and reduces noise



Concealed Floor Guide
Guides the door slab for smooth, reliable positioning



Automatic Operator
Operate the door with access control hardware



Retrofit Ready
Easily added to already existing openings

OPTIONAL UPGRADES

Acoustic Door Bottom

Drops automatically when the door is closed to create a sound seal

Battery Back-Up or Power Assist

Incorporate a backup battery or Push-N-Go Open Feature

Custom Powder Coat

Finish your system in any color with a durable custom powder coat



Product Technical Information

Call Out	Frame		Rough Opening		Door Slab		Track
	Width (Inches)	Height (Inches)	Width (Inches)	Height (Inches)	Width (Inches)	Height (Inches)	Length (Inches)
2-8 x 6-8	37	80	38.5	81	40	80	75
3-0 x 6-8	41	80	42.5	81	44	80	83
3-0 x 7-0	41	84	42.5	85	44	84	83
3-4 x 7-0	45	84	46.5	85	48	84	91
3-6 x 7-0	47	84	48.5	85	50	84	95
4-0 x 7-0	53	84	54.5	85	56	84	107
3-0 x 8-0	41	96	42.5	97	44	96	83
3-4 x 8-0	45	96	46.5	97	48	96	91
3-6 x 8-0	47	96	48.5	97	50	96	95
4-0 x 8-0	53	96	54.5	97	56	96	107
3-0 x 9-0	41	108	42.5	109	44	108	83
3-4 x 9-0	45	108	46.5	109	48	108	91
3-6 x 9-0	47	108	48.5	109	50	108	95
4-0 x 9-0	53	108	54.5	109	56	108	107


Call Out	Wood Door Slab			Wood Door Weight (Pounds)		Optional Full Lite (NVL & HL Available)				Full Lite Door Weight (Pounds)	
	Width (Inches)	Height (Inches)	Thickness (Inches)	SCLC-5	PC-5	Width (Inches)	Height (Inches)	Thickness (Inches)	Standard Bead	SCLC-5 (1/4 Glass)	PC-5 (1/4 Glass)
2-8 x 6-8	40	80	1-3/4	133	122	28	62	1/4, 3/8	VT1	97	92
3-0 x 6-8	44	80	1-3/4	146	134	32	62	1/4, 3/8	VT1	105	100
3-0 x 7-0	44	84	1-3/4	154	141	32	66	1/4, 3/8	VT1	110	104
3-4 x 7-0	48	84	1-3/4	168	154	36	66	1/4, 3/8	VT1	118	113
3-6 x 7-0	50	84	1-3/4	175	160	38	66	1/4, 3/8	VT1	123	117
4-0 x 7-0	56	84	1-3/4	196	180	44	66	1/4, 3/8	VT1	135	129
3-0 x 8-0	44	96	1-3/4	176	161	32	78	1/4, 3/8	VT1	124	118
3-4 x 8-0	48	96	1-3/4	192	176	36	78	1/4, 3/8	VT1	133	127
3-6 x 8-0	50	96	1-3/4	200	183	38	78	1/4, 3/8	VT1	138	132
4-0 x 8-0	56	96	1-3/4	224	205	44	78	1/4, 3/8	VT1	152	145
3-0 x 9-0	44	108	1-3/4	198	181	32	90	1/4, 3/8	VT1	138	131
3-4 x 9-0	48	108	1-3/4	216	198	36	90	1/4, 3/8	VT1	148	142
3-6 x 9-0	50	108	1-3/4	225	206	38	90	1/4, 3/8	VT1	154	147
4-0 x 9-0	56	108	1-3/4	252	231	44	90	1/4, 3/8	VT1	169	162

Call Out	Aluminum Door			Stile & Rail			Vision Lite			
	Width (Inches)	Height (Inches)	Thickness (Inches)	Stiles (Inches)	Top Rail (Inches)	Bottom Rail (Inches)	Width (Inches)	Height (Inches)	Thickness (Inches)	Bead (Inches)
2-8 x 6-8	40	80	1-3/4	5	5	9.5	30	65.5	1/4, 3/8	1/2
3-0 x 6-8	44	80	1-3/4	5	5	9.5	34	65.5	1/4, 3/8	1/2
3-0 x 7-0	44	84	1-3/4	5	5	9.5	34	69.5	1/4, 3/8	1/2
3-4 x 7-0	48	84	1-3/4	5	5	9.5	38	69.5	1/4, 3/8	1/2
3-6 x 7-0	50	84	1-3/4	5	5	9.5	40	69.5	1/4, 3/8	1/2
4-0 x 7-0	56	84	1-3/4	5	5	9.5	46	69.5	1/4, 3/8	1/2
3-0 x 8-0	44	96	1-3/4	5	5	9.5	34	81.5	1/4, 3/8	1/2
3-4 x 8-0	48	96	1-3/4	5	5	9.5	38	81.5	1/4, 3/8	1/2
3-6 x 8-0	50	96	1-3/4	5	5	9.5	40	81.5	1/4, 3/8	1/2
4-0 x 8-0	56	96	1-3/4	5	5	9.5	46	81.5	1/4, 3/8	1/2
3-0 x 9-0	44	108	1-3/4	5	5	9.5	34	93.5	1/4, 3/8	1/2
3-4 x 9-0	48	108	1-3/4	5	5	9.5	38	93.5	1/4, 3/8	1/2
3-6 x 9-0	50	108	1-3/4	5	5	9.5	40	93.5	1/4, 3/8	1/2
4-0 x 9-0	56	108	1-3/4	5	5	9.5	46	93.5	1/4, 3/8	1/2


** Dimensions listed are for reference only and do not represent the full range of available sizes. Please consult your Serenity Sliding Door Systems sales representative for assistance with specific sizing requirements.

Elevations


PowerSlide with Standard Valance

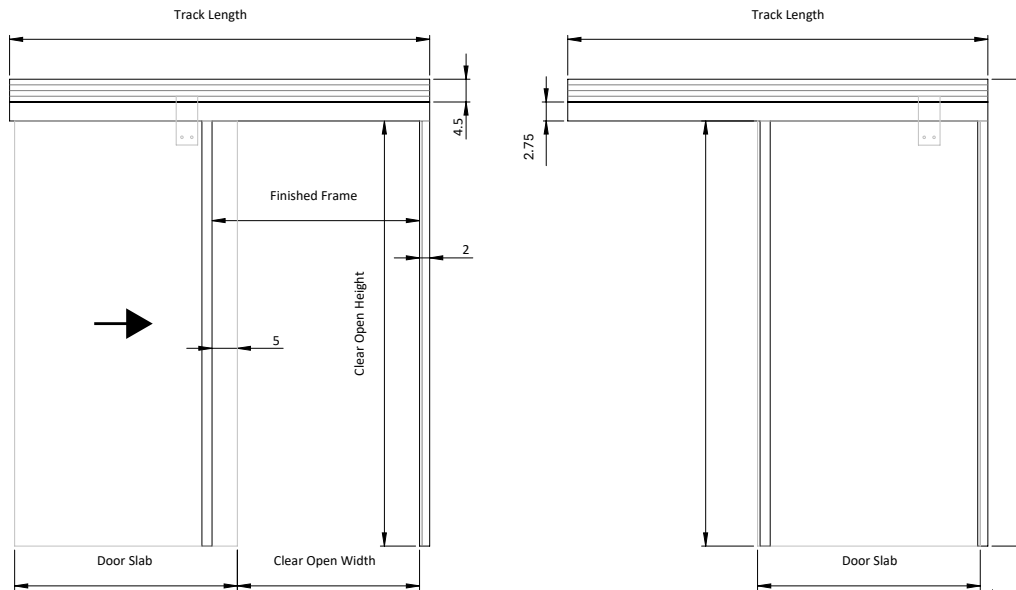


Details

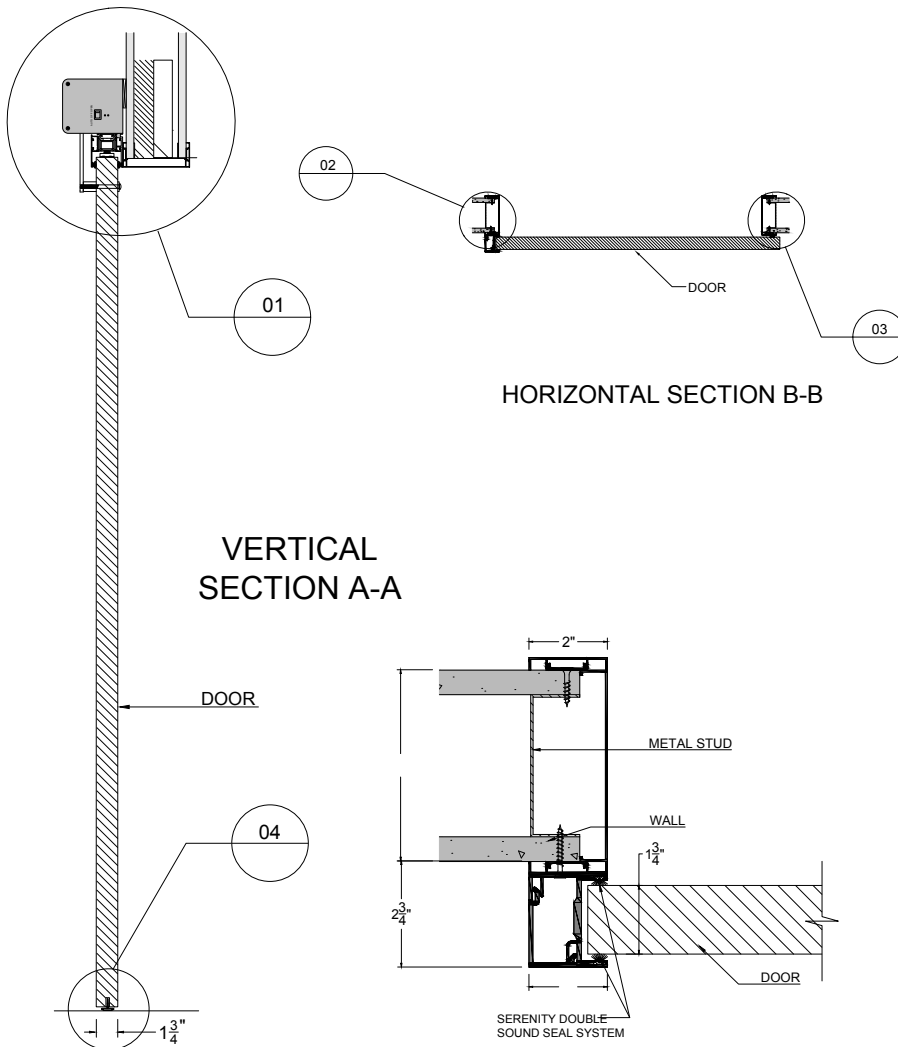


HORIZONTAL SECTION B-B

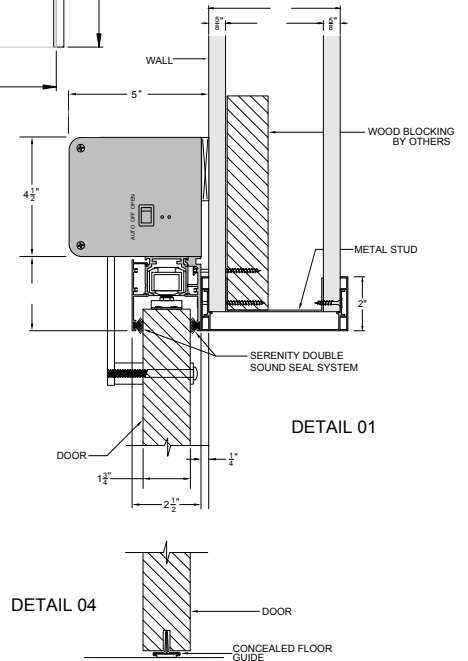

DETAIL 04

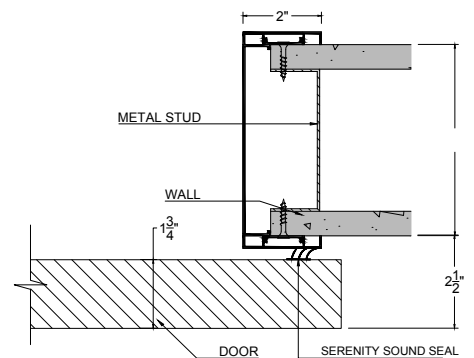

DETAIL 03

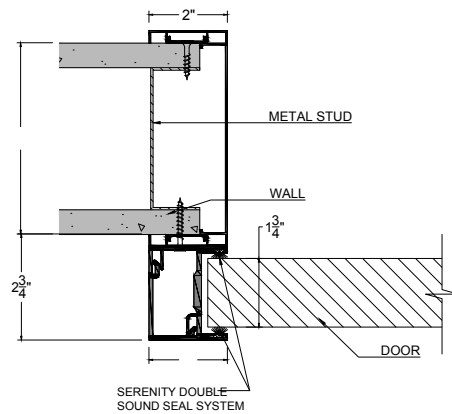

DETAIL 02



Serenity
Sliding Door Systems

— FOR A MODERN LOOK

SurfaceView Slide

Space-saving with sound seals, this surface-mount system provides an attractive and functional solution for office spaces.

- ✓ Manages Soundscape
- ✓ Elevates your Space
- ✓ Maximizes Square Footage



Upgrade Your Office With a Sound Control Solution

Attractive and easy to use, the SurfaceView Slide is the perfect solution for office spaces. With soft-closing hardware and sound seals, this system helps maintain a low sound level for employees during calls and meetings. Available with a variety of finishes and locking hardware, the SurfaceView can be configured for almost any aesthetic style and security level.

SurfaceView Slide Features



Surface-Mounted Design
Mounts flush to the wall for maximum space savings



Sidelites / Transoms
Add glazing to your system (glass by others)



Double Sound Seal
Enhances privacy and reduces noise



Concealed Floor Guide
Guides the door slab for smooth, reliable positioning



Soft Close / Soft Open
Provides smooth, controlled door movement



Valance Options
Available in Squared or Sloped to fit your needs

OPTIONAL UPGRADES

Key/Privacy Lockable

Meet your security needs with various lock types

Mechanical Spring Closer or Automatic Operator

Include door closing hardware or access control automation

Acoustic Door Bottom

Drops automatically when the door is closed to create a sound seal



Product Technical Information

Call Out	Frame		Door Slab		Track	Minimum Visible Sidelite (Glass by Others)		Minimum Rough Opening w/ Sidelite	
	Width (Inches)	Height (Inches)	Width (Inches)	Height (Inches)	Length (Inches)	Width (Inches)	Height (Inches)	Width (Inches)	Height (Inches)
2-8 x 6-8	37	80	40	80	75	32	78	72.5	81
3-0 x 6-8	41	80	44	80	83	36	78	80.5	81
3-0 x 7-0	41	84	44	84	83	36	82	80.5	85
3-4 x 7-0	45	84	48	84	91	40	82	88.5	85
3-6 x 7-0 TrimFit	46.5	84	48	84	93	40.5	82	90.5	85
4-0 x 7-0	53	84	56	84	107	48	82	104.5	85
3-0 x 8-0	41	96	44	96	83	36	94	80.5	97
3-4 x 8-0	45	96	48	96	91	40	94	88.5	97
3-6 x 8-0 TrimFit	46.5	96	48	96	93	40.5	94	90.5	97
4-0 x 8-0	53	96	56	96	107	48	94	104.5	97
3-0 x 9-0	41	108	44	108	83	36	106	80.5	109
3-4 x 9-0	45	108	48	108	91	40	106	88.5	109
3-6 x 9-0 TrimFit	46.5	108	48	108	93	40.5	106	90.5	109
4-0 x 9-0	53	108	56	108	107	48	106	104.5	109


Call Out	Wood Door Slab			Wood Door Weight (Pounds)		Optional Full Lite (NVL & HL Available)				Full Lite Door Weight (Pounds)	
	Width (Inches)	Height (Inches)	Thickness (Inches)	SCLC-5	PC-5	Width (Inches)	Height (Inches)	Thickness (Inches)	Standard Bead	SCLC-5 (1/4 Glass)	PC-5 (1/4 Glass)
2-8 x 6-8	40	80	1-3/4	133	122	28	62	1/4, 3/8	VT1	97	92
3-0 x 6-8	44	80	1-3/4	146	134	32	62	1/4, 3/8	VT1	105	100
3-0 x 7-0	44	84	1-3/4	154	141	32	66	1/4, 3/8	VT1	110	104
3-4 x 7-0	48	84	1-3/4	168	154	36	66	1/4, 3/8	VT1	118	113
3-6 x 7-0 TrimFit	48	84	1-3/4	168	154	36	66	1/4, 3/8	VT1	118	113
4-0 x 7-0	56	84	1-3/4	196	180	44	66	1/4, 3/8	VT1	135	129
3-0 x 8-0	44	96	1-3/4	176	161	32	78	1/4, 3/8	VT1	124	118
3-4 x 8-0	48	96	1-3/4	192	176	36	78	1/4, 3/8	VT1	133	127
3-6 x 8-0 TrimFit	48	96	1-3/4	192	176	36	78	1/4, 3/8	VT1	133	127
4-0 x 8-0	56	96	1-3/4	224	205	44	78	1/4, 3/8	VT1	152	145
3-0 x 9-0	44	108	1-3/4	198	181	32	90	1/4, 3/8	VT1	138	131
3-4 x 9-0	48	108	1-3/4	216	198	36	90	1/4, 3/8	VT1	148	142
3-6 x 9-0 TrimFit	48	108	1-3/4	216	198	36	90	1/4, 3/8	VT1	148	142
4-0 x 9-0	56	108	1-3/4	252	231	44	90	1/4, 3/8	VT1	169	162

Call Out	Aluminum Door			Stile & Rail			Vision Lite			
	Width (Inches)	Height (Inches)	Thickness (Inches)	Stiles (Inches)	Top Rail (Inches)	Bottom Rail (Inches)	Width (Inches)	Height (Inches)	Thickness (Inches)	Bead (Inches)
2-8 x 6-8	40	80	1-3/4	5	5	9.5	30	65.5	1/4, 3/8	1/2
3-0 x 6-8	44	80	1-3/4	5	5	9.5	34	65.5	1/4, 3/8	1/2
3-0 x 7-0	44	84	1-3/4	5	5	9.5	34	69.5	1/4, 3/8	1/2
3-4 x 7-0	48	84	1-3/4	5	5	9.5	38	69.5	1/4, 3/8	1/2
3-6 x 7-0 TrimFit	48	84	1-3/4	5	5	9.5	38	69.5	1/4, 3/8	1/2
4-0 x 7-0	56	84	1-3/4	5	5	9.5	46	69.5	1/4, 3/8	1/2
3-0 x 8-0	44	96	1-3/4	5	5	9.5	34	81.5	1/4, 3/8	1/2
3-4 x 8-0	48	96	1-3/4	5	5	9.5	38	81.5	1/4, 3/8	1/2
3-6 x 8-0 TrimFit	48	96	1-3/4	5	5	9.5	38	81.5	1/4, 3/8	1/2
4-0 x 8-0	56	96	1-3/4	5	5	9.5	46	81.5	1/4, 3/8	1/2
3-0 x 9-0	44	108	1-3/4	5	5	9.5	34	93.5	1/4, 3/8	1/2
3-4 x 9-0	48	108	1-3/4	5	5	9.5	38	93.5	1/4, 3/8	1/2
3-6 x 9-0 TrimFit	48	108	1-3/4	5	5	9.5	38	93.5	1/4, 3/8	1/2
4-0 x 9-0	56	108	1-3/4	5	5	9.5	46	93.5	1/4, 3/8	1/2


** Dimensions listed are for reference only and do not represent the full range of available sizes. Please consult your Serenity Sliding Door Systems sales representative for assistance with specific sizing requirements.

Elevations


SurfaceView Slide with Squared Valance

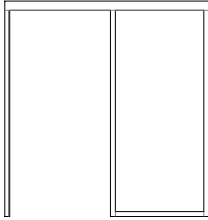


Single Sidelite

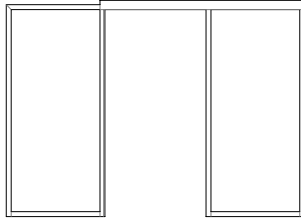


Dual Sidelite

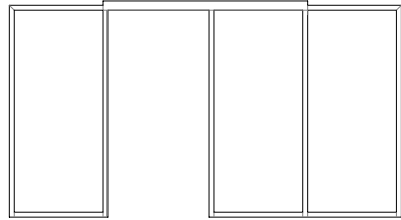


Triple Sidelite

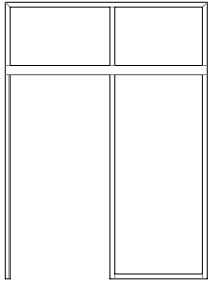

Single Sidelite w/ Transom

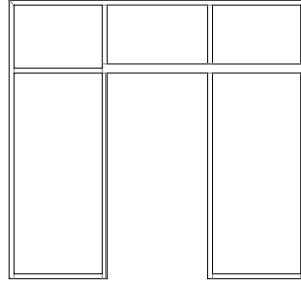


Dual Sidelite w/ Transom

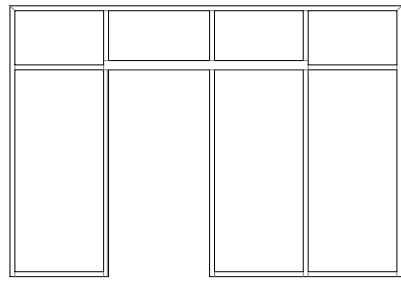


Triple Sidelite w/ Transom


SurfaceView Slide with Sloped Valance

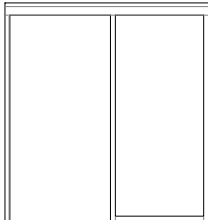


Single Sidelite

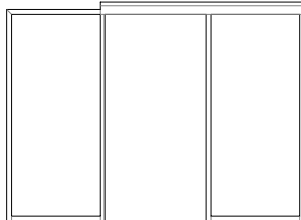


Dual Sidelite

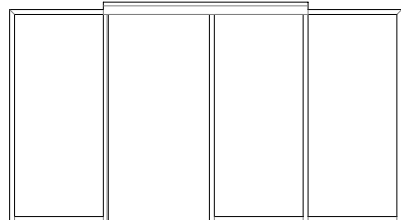


Triple Sidelite

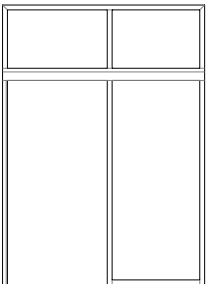

Single Sidelite w/ Transom

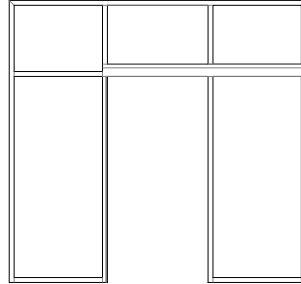




Dual Sidelite w/ Transom

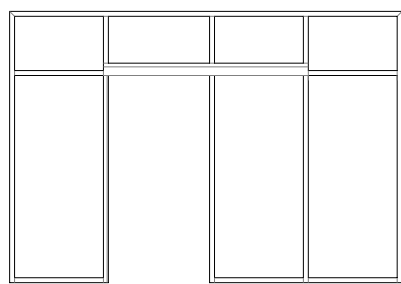


Triple Sidelite w/ Transom

SurfaceView Slide


Details - Squared Valance

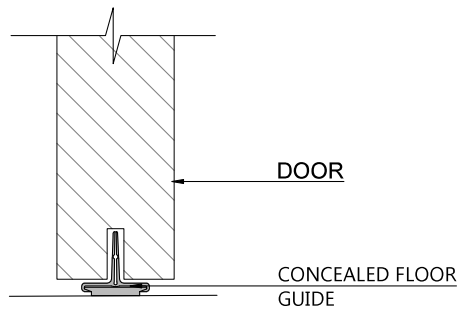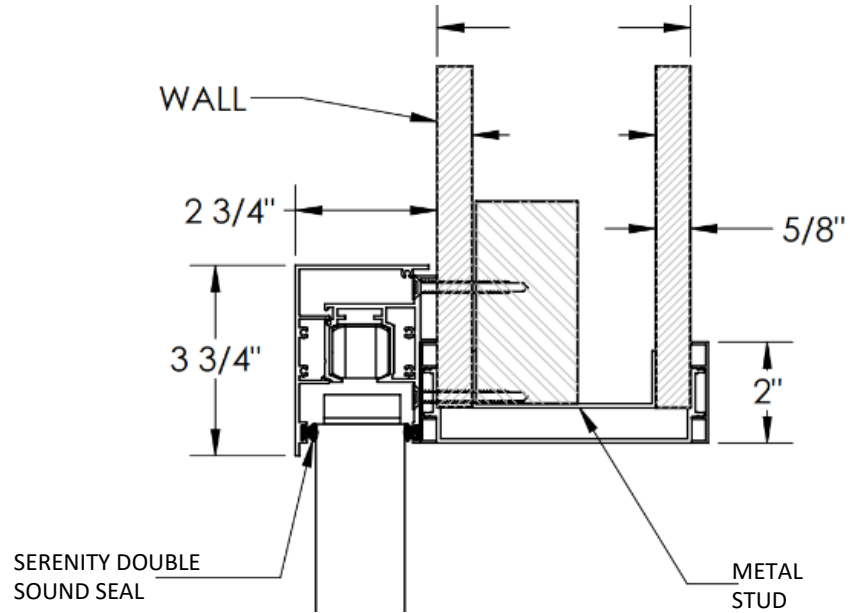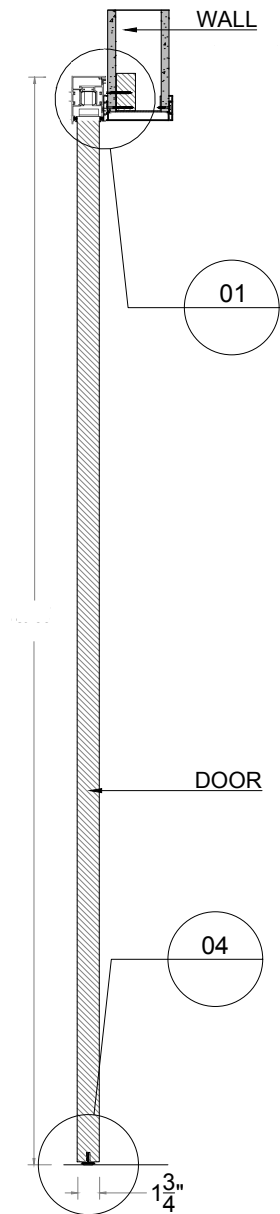


DETAIL 04
SCALE 4"=1'-0"

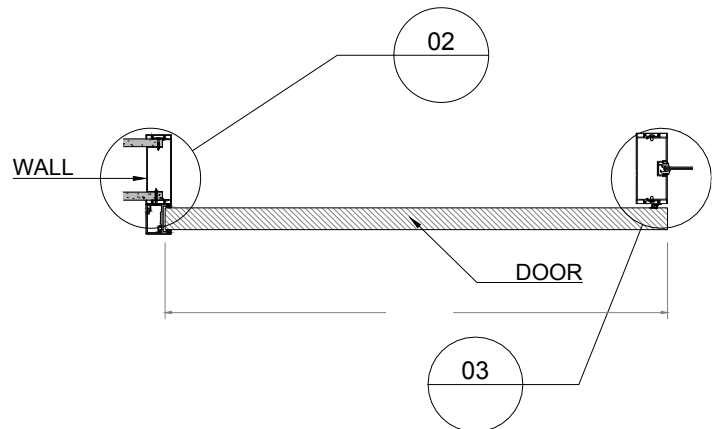


VIEW A - A
SCALE 3/4"=1'-0"

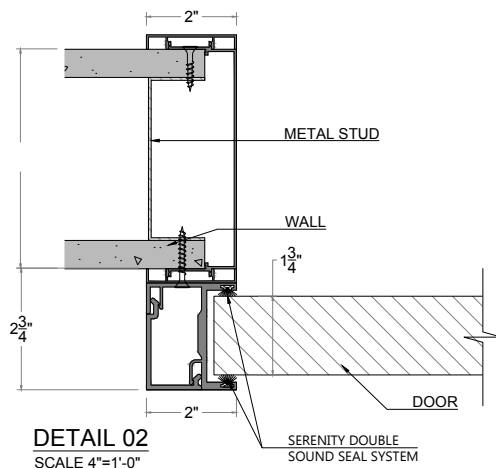


VIEW B - B
SCALE 3/4"=1'-0"

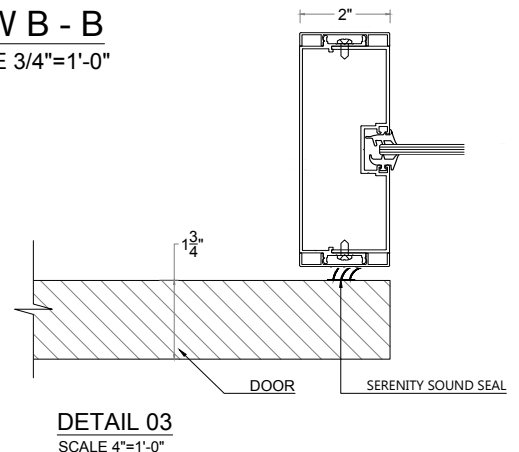


Details - Sloped Valance

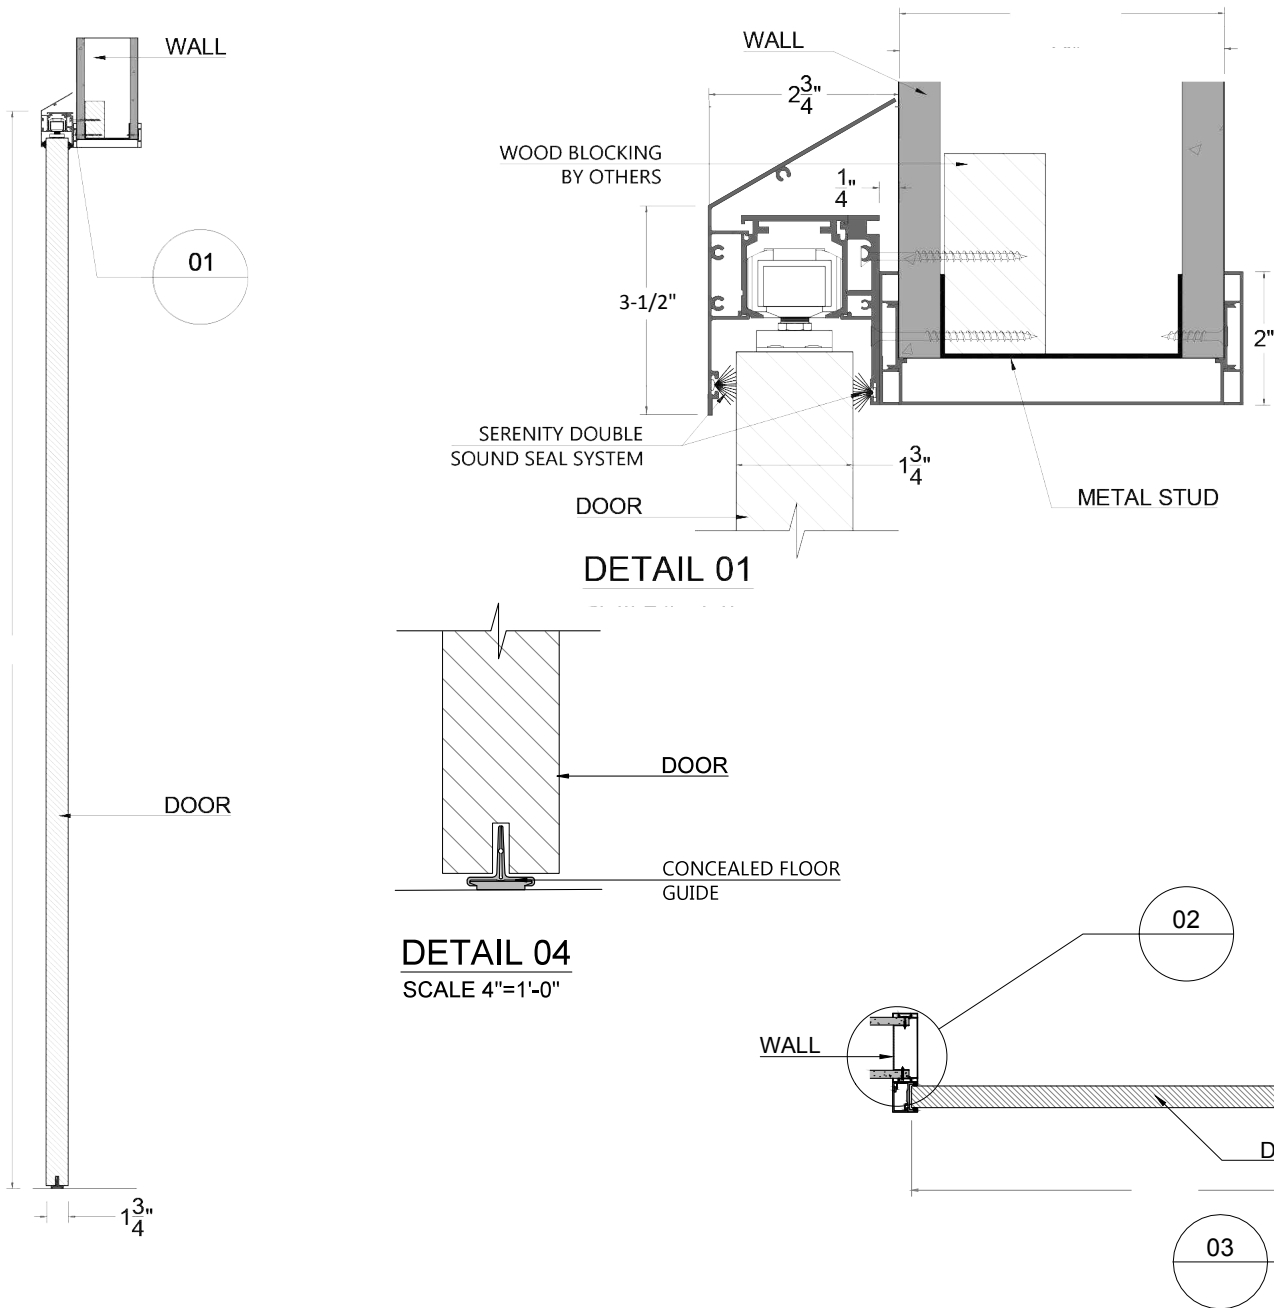


VIEW A - A

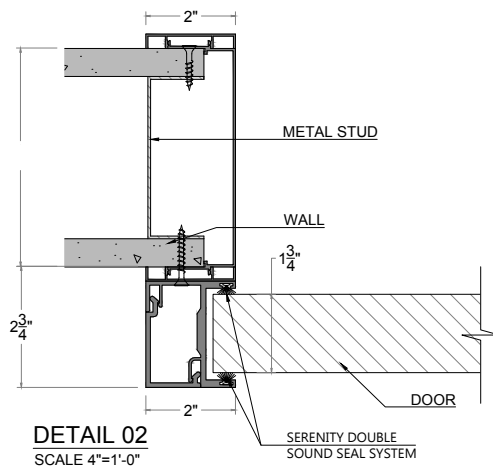

VIEW B - B SCALE 3/4"=1'-0"

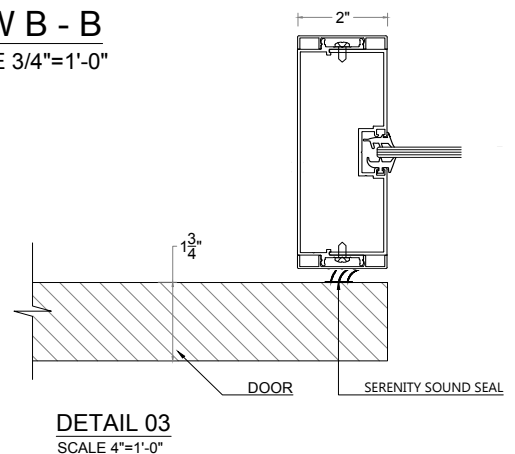

Details - Sidelite Components

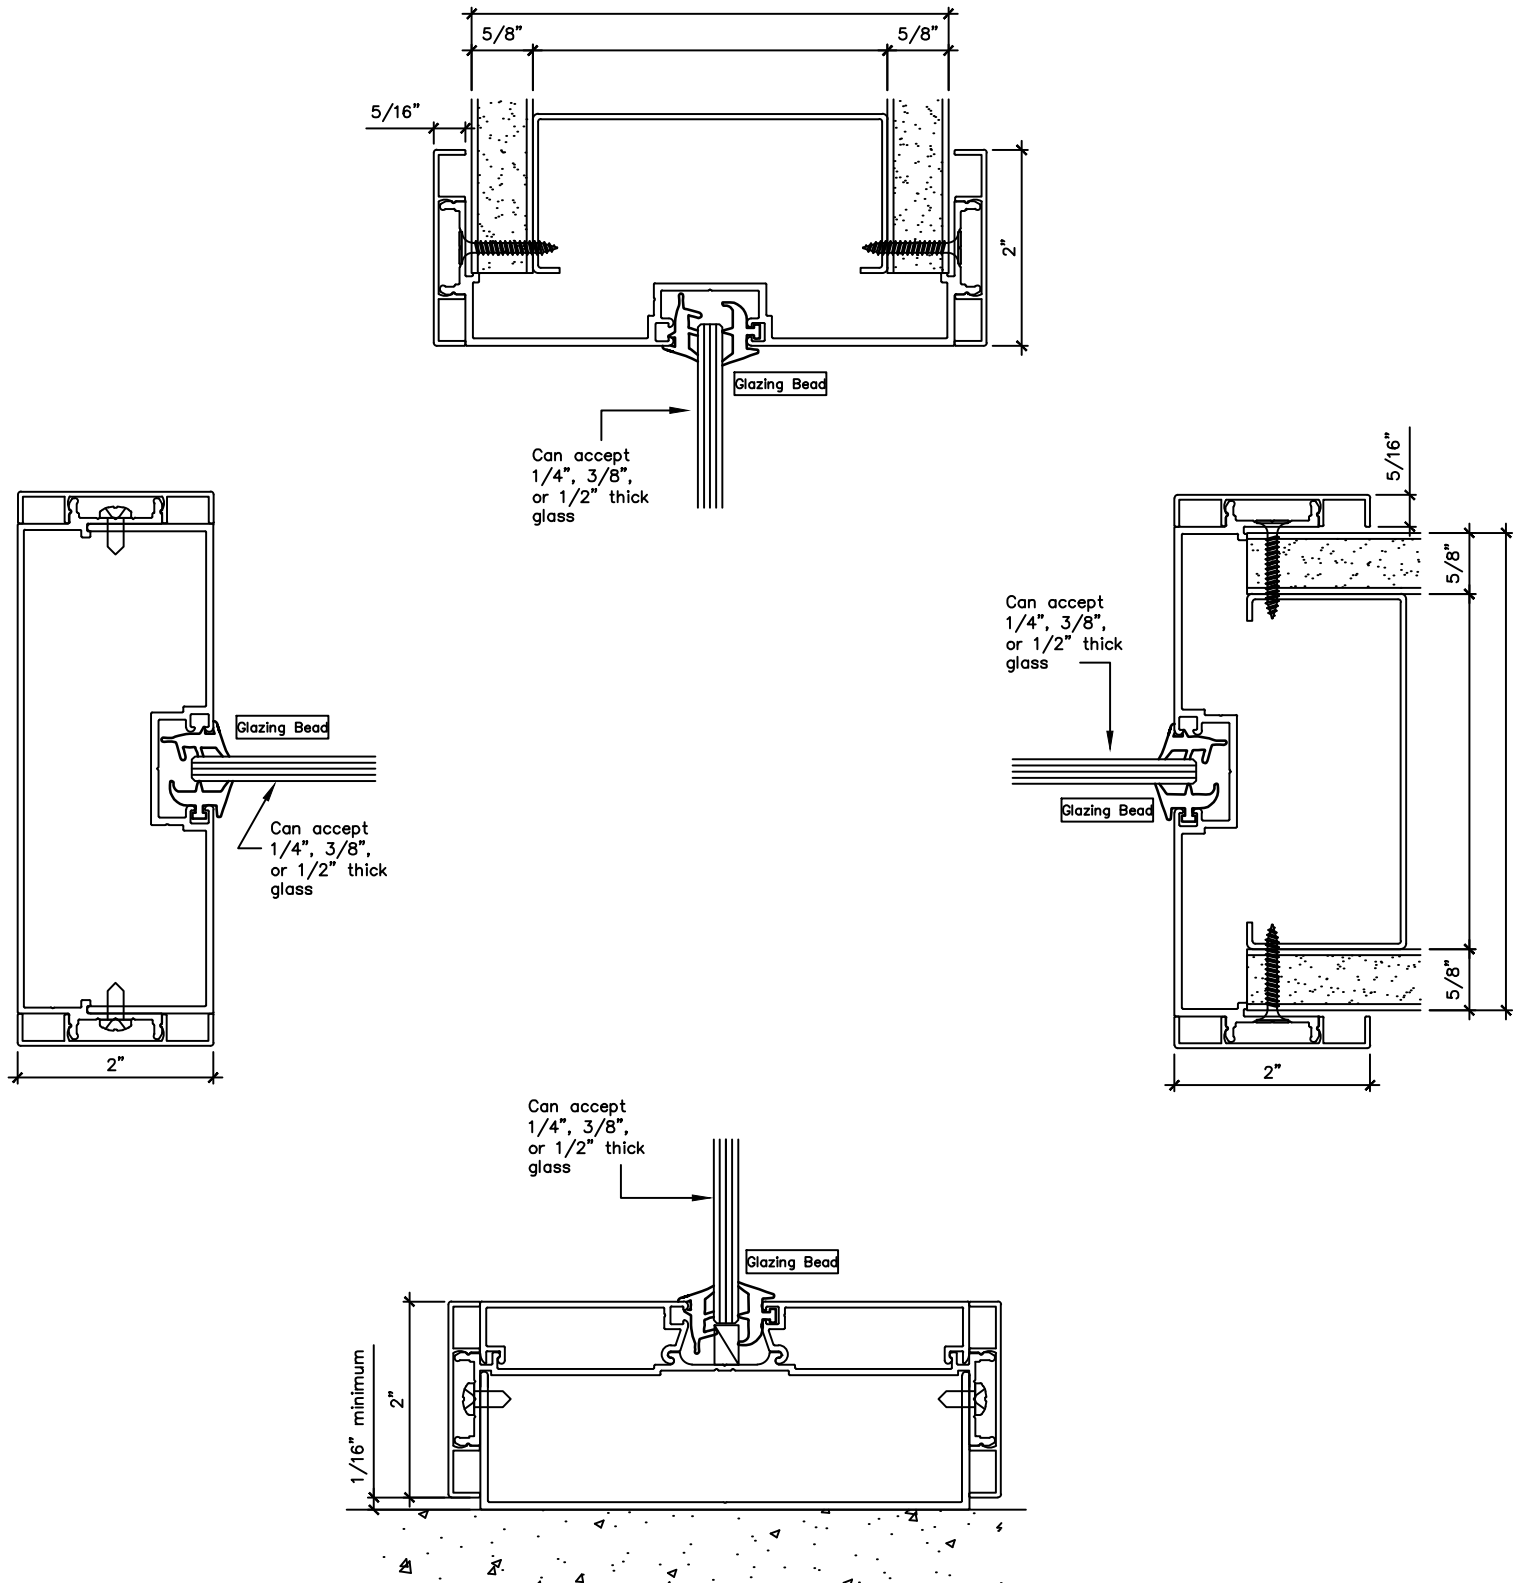



Serenity
Sliding Door Systems

— ATTRACTIVE & OPEN

EvenView Slide

Featuring a variety of glazing options, this flush-mount system supports natural lighting with a modern acoustic solution.

- ✓ Elevates your Space
- ✓ Maximizes Square Footage
- ✓ Invites in Natural Light



Let the Light In Improve Employee Wellbeing

Great for open-space concepts, the EvenView Slide mounts flush to the wall for a seamless look. Several glazing options are offered to carry light throughout the space. With its ease of use and sound control, the EvenView is the ideal solution for modern offices.

EvenView Slide Features


- Flush-Mounted Design**
Mounts flush within the wall for maximum space savings
- Sidelites / Transoms**
Add glazing to your system (glass by others)
- Double Sound Seal**
Enhances privacy and reduces noise
- Finish Options**
Available in clear and black anodized, or powder coat
- Soft Close / Soft Open**
Provides smooth, controlled door movement
- Concealed Floor Guide**
Guides the door slab for smooth, reliable positioning

OPTIONAL UPGRADES

Key/Privacy Lockable
Meet your security needs with various lock types

Acoustic Door Bottom
Drops automatically when the door is closed to create a sound seal

Antimicrobial Hardware
Protect against germs with custom additives or specialty metals

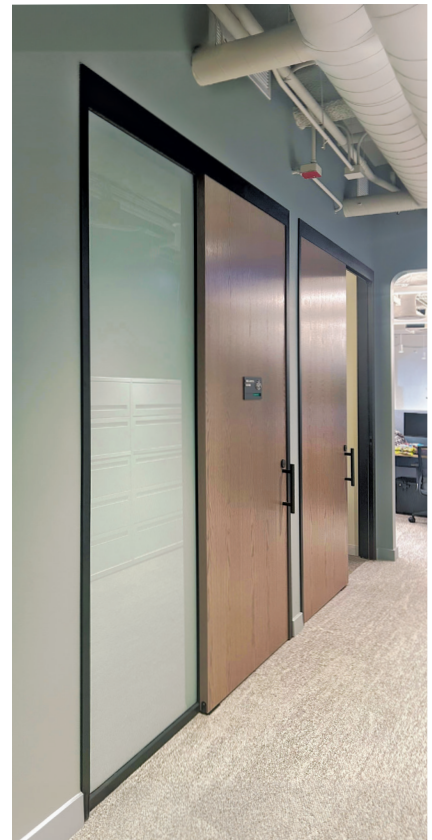

Product Technical Information


Call Out	Frame		Door Slab		Track	Minimum Visible Sidelite (Glass by Others)		Minimum Rough Opening w/ Sidelite	
	Width (Inches)	Height (Inches)	Width (Inches)	Height (Inches)	Length (Inches)	Width (Inches)	Height (Inches)	Width (Inches)	Height (Inches)
2-8 x 6-8	37.75	82.75	39.25	80	72.75	33.5	78.5	74.25	83.75
3-0 x 6-8	41.75	82.75	43.25	80	80.75	37.5	78.5	82.25	83.75
3-0 x 7-0	41.75	86.75	43.25	84	82.25	37.5	82.5	82.25	87.75
3-4 x 7-0	45.75	86.75	47.25	84	88.75	41.5	82.5	90.25	87.75
4-0 x 7-0	53.75	86.75	55.25	84	104.75	49.5	82.5	106.25	87.75
3-0 x 8-0	41.75	98.75	43.25	96	82.25	37.5	94.5	82.25	99.75
3-4 x 8-0	45.75	98.75	47.25	96	88.75	41.5	94.5	90.25	99.75
4-0 x 8-0	53.75	98.75	55.25	96	104.75	49.5	94.5	106.25	99.75
3-0 x 9-0	41.75	110.75	43.25	108	82.25	37.5	107.5	82.25	111.75
3-4 x 9-0	45.75	110.75	47.25	108	88.75	41.5	107.5	90.25	111.75
4-0 x 9-0	53.75	110.75	55.25	108	104.75	49.5	107.5	106.25	111.75

Call Out	Wood Door Slab			Wood Door Weight (Pounds)		Optional Full Lite (NVL & HL Available)				Full Lite Door Weight (Pounds)	
	Width (Inches)	Height (Inches)	Thickness (Inches)	SCLC-5	PC-5	Width (Inches)	Height (Inches)	Thickness (Inches)	Standard Bead	SCLC-5 (1/4 Glass)	PC-5 (1/4 Glass)
2-8 x 6-8	39.25	80	1-3/4	131	120	27.25	62	1/4, 3/8	VT1	96	91
3-0 x 6-8	43.25	80	1-3/4	144	132	31.25	62	1/4, 3/8	VT1	104	98
3-0 x 7-0	43.25	84	1-3/4	151	139	31.25	66	1/4, 3/8	VT1	108	103
3-4 x 7-0	47.25	84	1-3/4	165	152	35.25	66	1/4, 3/8	VT1	117	111
4-0 x 7-0	55.25	84	1-3/4	193	177	43.25	66	1/4, 3/8	VT1	134	128
3-0 x 8-0	43.25	96	1-3/4	173	159	31.25	78	1/4, 3/8	VT1	122	116
3-4 x 8-0	47.25	96	1-3/4	189	173	35.25	78	1/4, 3/8	VT1	132	126
4-0 x 8-0	55.25	96	1-3/4	221	203	43.25	78	1/4, 3/8	VT1	151	144
3-0 x 9-0	43.25	108	1-3/4	195	178	31.25	90	1/4, 3/8	VT1	136	130
3-4 x 9-0	47.25	108	1-3/4	213	195	35.25	90	1/4, 3/8	VT1	147	140
4-0 x 9-0	55.25	108	1-3/4	249	228	43.25	90	1/4, 3/8	VT1	168	160


Call Out	Aluminum Door			Stile & Rail			Vision Lite			
	Width (Inches)	Height (Inches)	Thickness (Inches)	Stiles (Inches)	Top Rail (Inches)	Bottom Rail (Inches)	Width (Inches)	Height (Inches)	Thickness (Inches)	Bead (Inches)
2-8 x 6-8	39.25	80	1-3/4	5	5	9.5	29.25	65.5	1/4, 3/8	1/2
3-0 x 6-8	43.25	80	1-3/4	5	5	9.5	33.25	65.5	1/4, 3/8	1/2
3-0 x 7-0	43.25	84	1-3/4	5	5	9.5	33.25	69.5	1/4, 3/8	1/2
3-4 x 7-0	47.25	84	1-3/4	5	5	9.5	37.25	69.5	1/4, 3/8	1/2
4-0 x 7-0	55.25	84	1-3/4	5	5	9.5	45.25	69.5	1/4, 3/8	1/2
3-0 x 8-0	43.25	96	1-3/4	5	5	9.5	33.25	81.5	1/4, 3/8	1/2
3-4 x 8-0	47.25	96	1-3/4	5	5	9.5	37.25	81.5	1/4, 3/8	1/2
4-0 x 8-0	55.25	96	1-3/4	5	5	9.5	45.25	81.5	1/4, 3/8	1/2
3-0 x 9-0	43.25	108	1-3/4	5	5	9.5	33.25	93.5	1/4, 3/8	1/2
3-4 x 9-0	47.25	108	1-3/4	5	5	9.5	37.25	93.5	1/4, 3/8	1/2
4-0 x 9-0	55.25	108	1-3/4	5	5	9.5	45.25	93.5	1/4, 3/8	1/2

** Dimensions listed are for reference only and do not represent the full range of available sizes. Please consult your Serenity Sliding Door Systems sales representative for assistance with specific sizing requirements.


Elevations

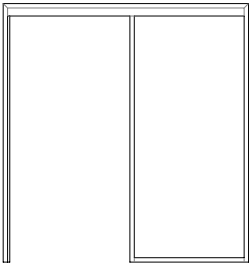


Single Sidelite

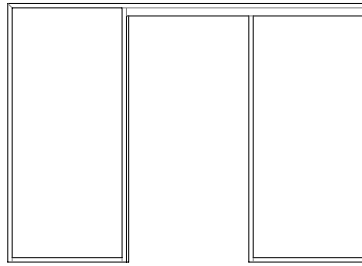


Dual Sidelite

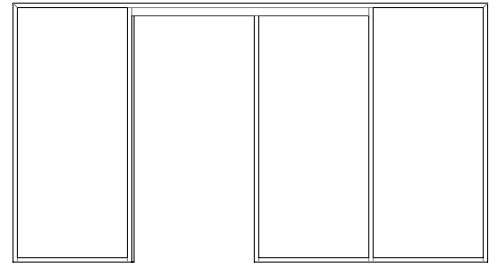


Triple Sidelite

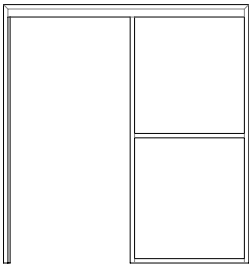


Single Sidelite w/ Mullion

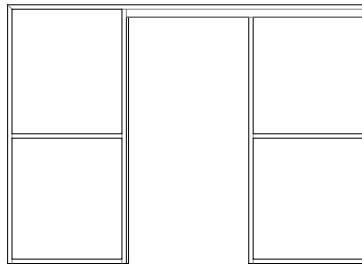


Dual Sidelite w/ Mullion

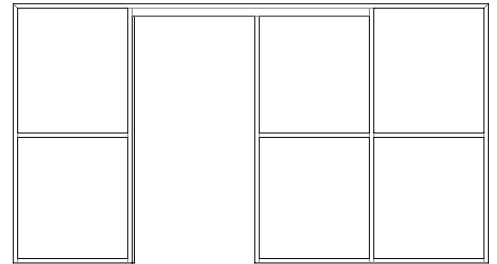


Triple Sidelite w/ Mullion

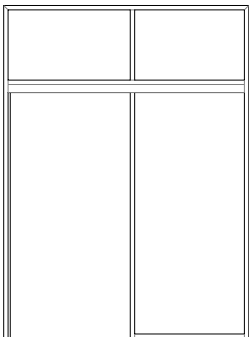


Single Sidelite w/ Transom

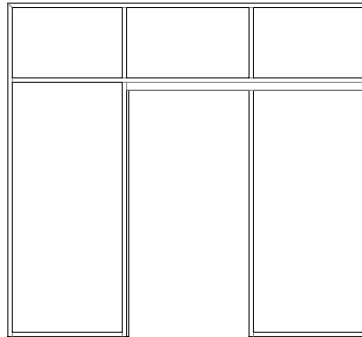


Dual Sidelite w/ Transom

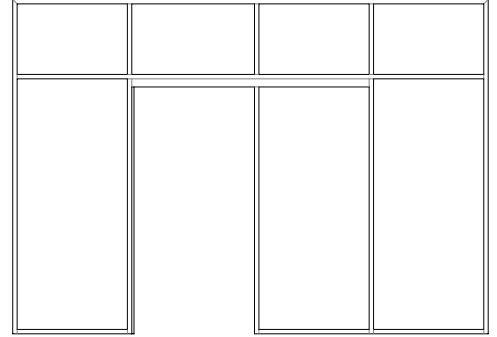


Triple Sidelite w/ Transom

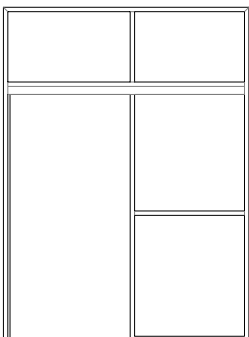

Single Sidelite w/ Mullion & Transom






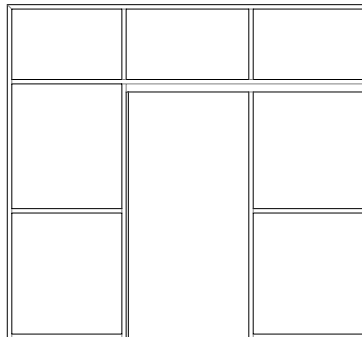


Dual Sidelite w/ Mullion & Transom

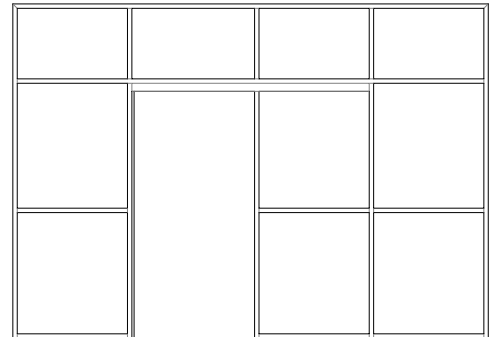

Triple Sidelite w/ Mullion & Transom


Details - Frame & Sidelite Components

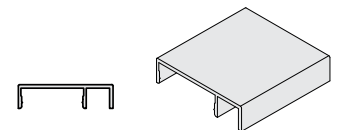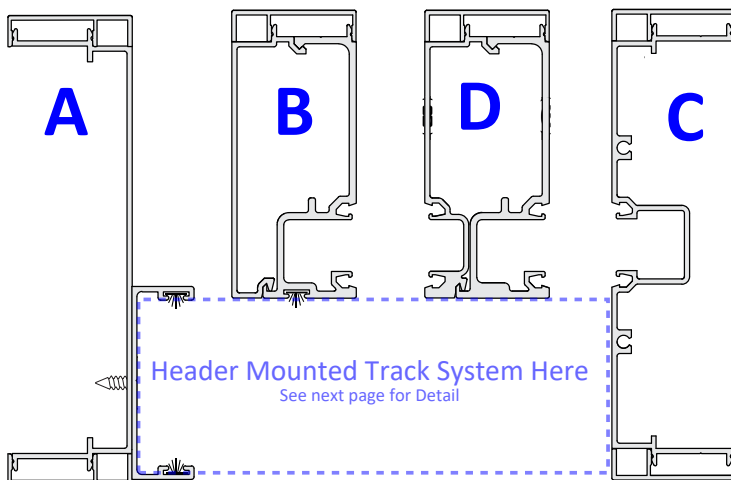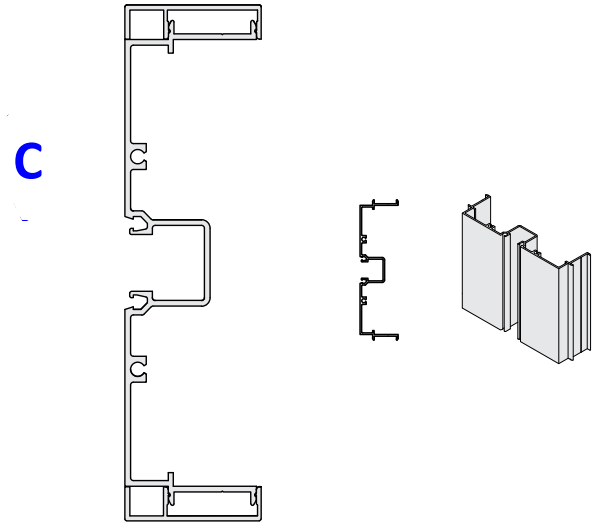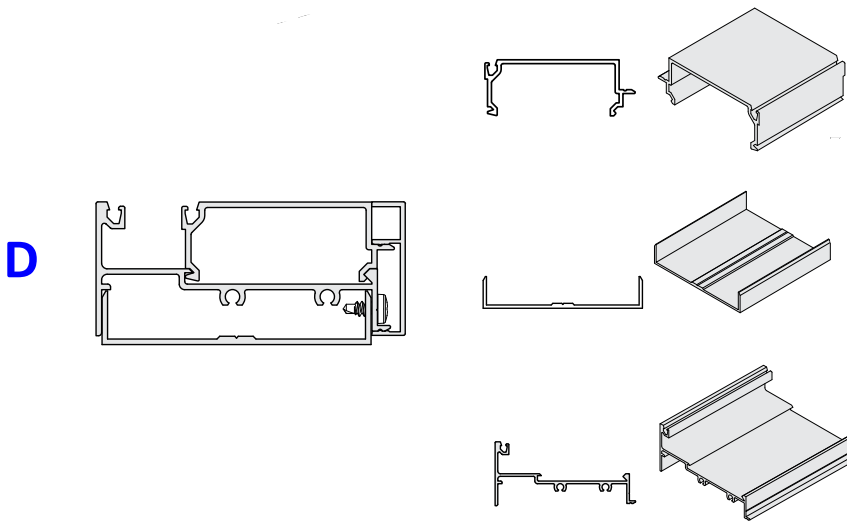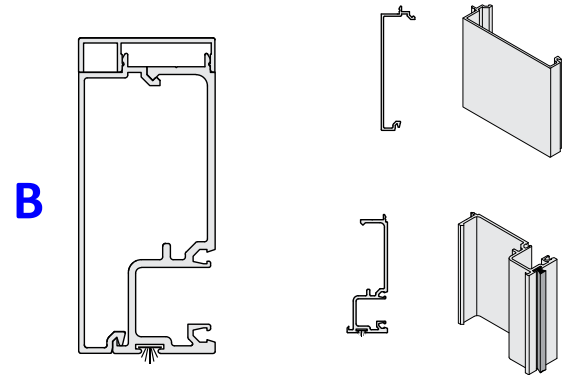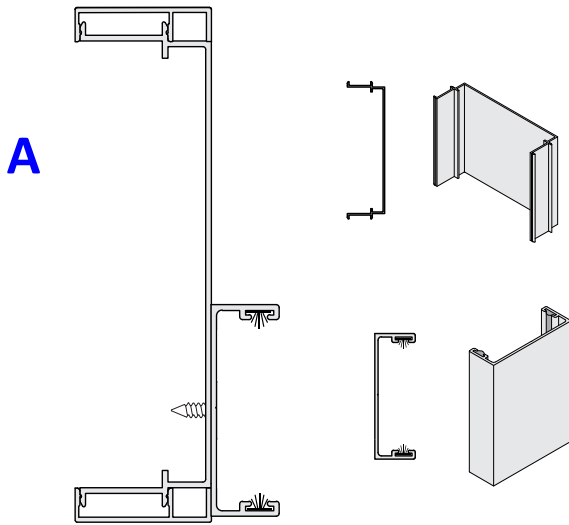


1-1/2" Trim Strip

Details - Track System

EvenView w/ Cased Open Mount

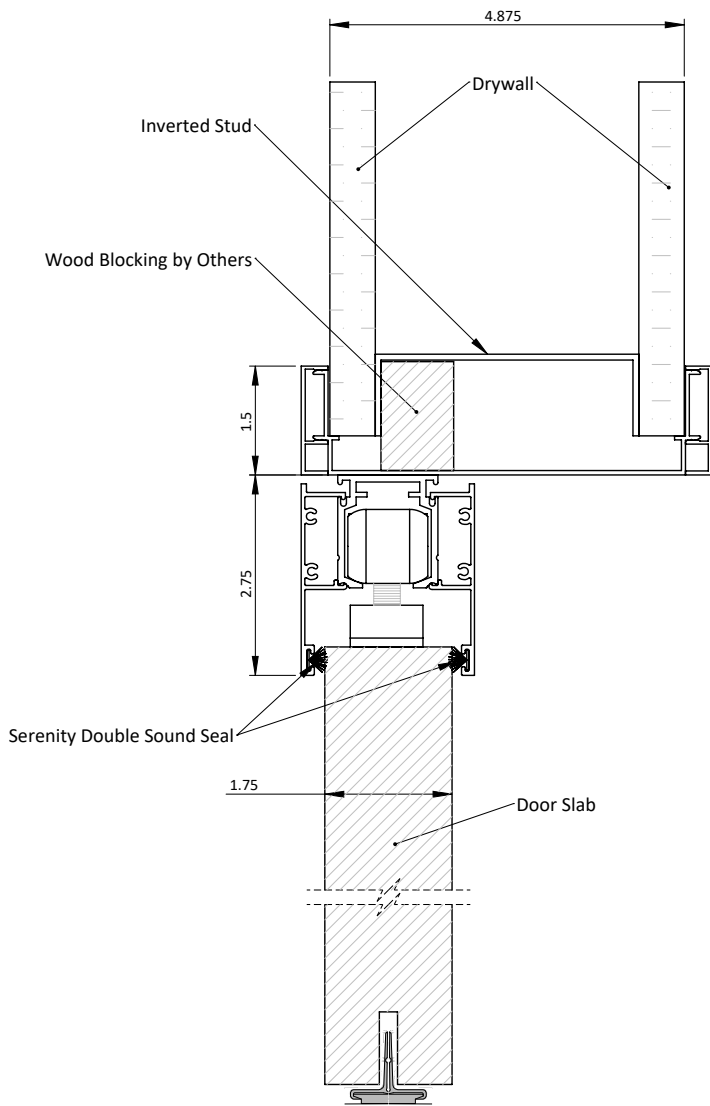

EvenView w/ Pocket Jamb Mount

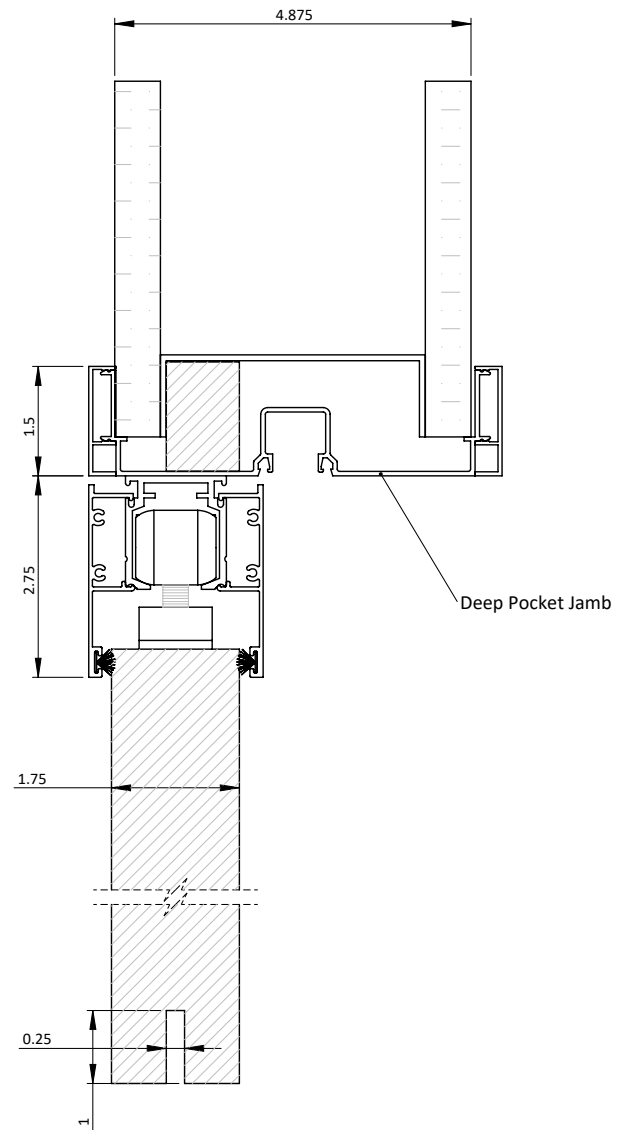



Serenity
Sliding Door Systems

— PROTECT YOUR FACILITY

SmokeSlide

Certified UL1784, this system provides protection with self-closing and auto-latching smoke-control performance.

- ✓ Controls Smoke Movement
- ✓ Creates a Safety Barrier
- ✓ Provides Secure Storage



Provide Protection With a Secure Solution

This smoke-rated system utilizes specialized hardware to guard against smoke and draft risks. Featuring a Mechanical Spring Closer and auto-latching lock, the SmokeSlide automatically closed and locks behind the user. With the addition of an Acoustic Door Bottom, the SmokeSlide provides dependable protection.

Label Included for UL1784 Smoke Rating

SmokeSlide Features



Surface-Mounted Design
Mounts flush to the wall for maximum space savings



Auto-Latching Mortise Lock
Automatically locks behind the user



Smoke & Sound Seal
Blocks smoke and sound with reliable edge sealing



Mechanical Spring Closer
Offers smooth, assisted door closing



Soft Close
Provides smooth, controlled door movement



Acoustic Door Bottom
Drops automatically to block smoke and sound transfer

OPTIONAL UPGRADES

Electrified Lock

Available with system fail-safe or fail-secure

Antimicrobial Hardware

Protect against germs with custom additives or specialty metals



Product Technical Information

Call Out	Frame		Rough Opening		Door Slab		Track
	Width (Inches)	Height (Inches)	Width (Inches)	Height (Inches)	Width (Inches)	Height (Inches)	Length (Inches)
3-0 x 7-0	41	84	42.5	85	44	84	83
3-4 x 7-0	45	84	46.5	85	48	84	91
3-6 x 7-0 TrimFit	46.5	84	48	85	48	84	93
4-0 x 7-0	53	84	54.5	85	56	84	107
3-0 x 8-0	41	96	42.5	97	44	96	83
3-4 x 8-0	45	96	46.5	97	48	96	91
3-6 x 8-0 TrimFit	46.5	96	48	97	48	96	93
4-0 x 8-0	53	96	54.5	97	56	96	107

Call Out	Wood Door Slab			Wood Door Weight (Pounds)		Optional Full Lite (NVL & HL Available)				Full Lite Door Weight (Pounds)	
	Width (Inches)	Height (Inches)	Thickness (Inches)	SCLC-5	PC-5	Width (Inches)	Height (Inches)	Thickness (Inches)	Standard Bead	SCLC-5 (1/4 Glass)	PC-5 (1/4 Glass)
3-0 x 7-0	44	84	1-3/4	154	141	32	66	1/4, 3/8	VT1	110	104
3-4 x 7-0	48	84	1-3/4	168	154	36	66	1/4, 3/8	VT1	118	113
3-6 x 7-0 TrimFit	48	84	1-3/4	168	154	36	66	1/4, 3/8	VT1	118	113
4-0 x 7-0	56	84	1-3/4	196	180	44	66	1/4, 3/8	VT1	135	129
3-0 x 8-0	44	96	1-3/4	176	161	32	78	1/4, 3/8	VT1	124	118
3-4 x 8-0	48	96	1-3/4	192	176	36	78	1/4, 3/8	VT1	133	127
3-6 x 8-0 TrimFit	48	96	1-3/4	192	176	36	78	1/4, 3/8	VT1	133	127
4-0 x 8-0	56	96	1-3/4	224	205	44	78	1/4, 3/8	VT1	152	145


Call Out	Aluminum Door			Stile & Rail			Vision Lite			
	Width (Inches)	Height (Inches)	Thickness (Inches)	Stiles (Inches)	Top Rail (Inches)	Bottom Rail (Inches)	Width (Inches)	Height (Inches)	Thickness (Inches)	Bead (Inches)
3-0 x 7-0	44	84	1-3/4	5	5	9.5	34	69.5	1/4, 3/8	1/2
3-4 x 7-0	48	84	1-3/4	5	5	9.5	38	69.5	1/4, 3/8	1/2
3-6 x 7-0 TrimFit	48	84	1-3/4	5	5	9.5	38	69.5	1/4, 3/8	1/2
4-0 x 7-0	56	84	1-3/4	5	5	9.5	46	69.5	1/4, 3/8	1/2
3-0 x 8-0	44	96	1-3/4	5	5	9.5	34	81.5	1/4, 3/8	1/2
3-4 x 8-0	48	96	1-3/4	5	5	9.5	38	81.5	1/4, 3/8	1/2
3-6 x 8-0 TrimFit	48	96	1-3/4	5	5	9.5	38	81.5	1/4, 3/8	1/2
4-0 x 8-0	56	96	1-3/4	5	5	9.5	46	81.5	1/4, 3/8	1/2

* Approved for door leaf sizes from 44" x 84" up to a maximum of 56" x 96" per the current UL 1784 listing. Performance applies only to doors built to the same configuration; changes to size, materials, or sealing details may affect results. Test results available [here](#).


** Dimensions listed are for reference only and do not represent the full range of available sizes. Please consult your Serenity Sliding Door Systems sales representative for assistance with specific sizing requirements.

Elevations






SmokeSlide with Squared Valance

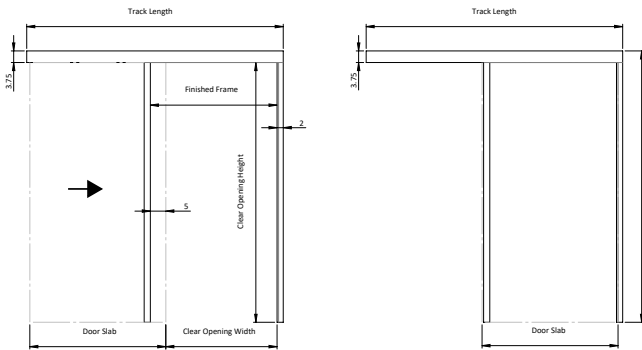





SmokeSlide with Sloped Valance

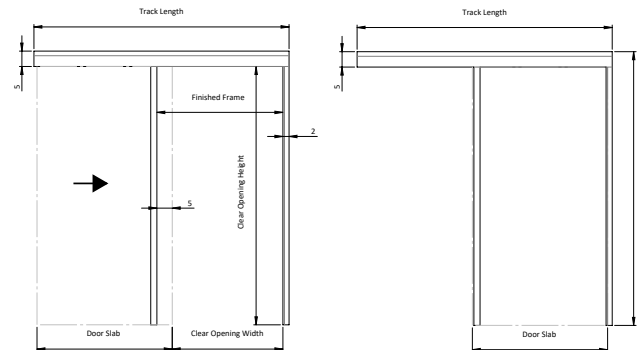



Details

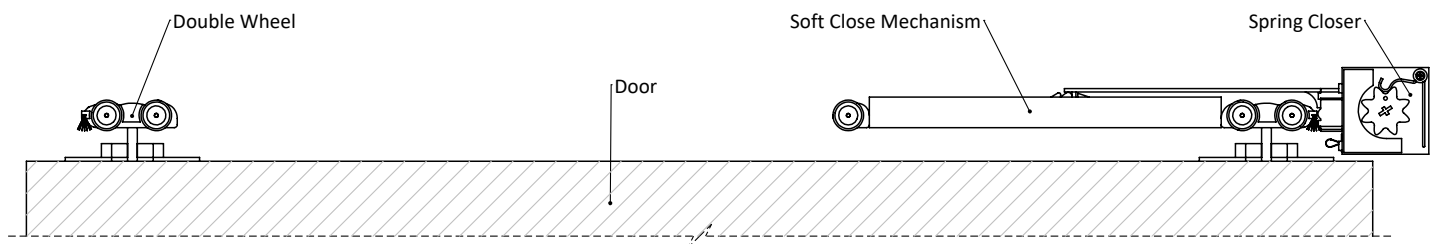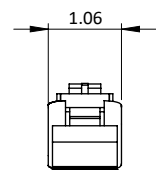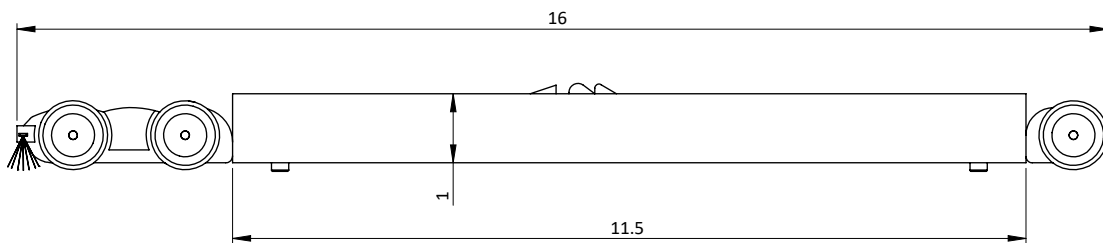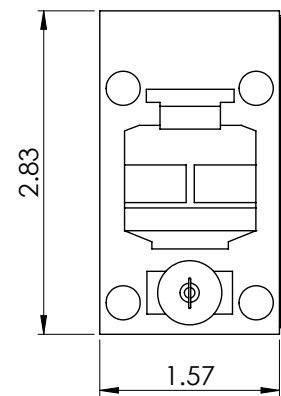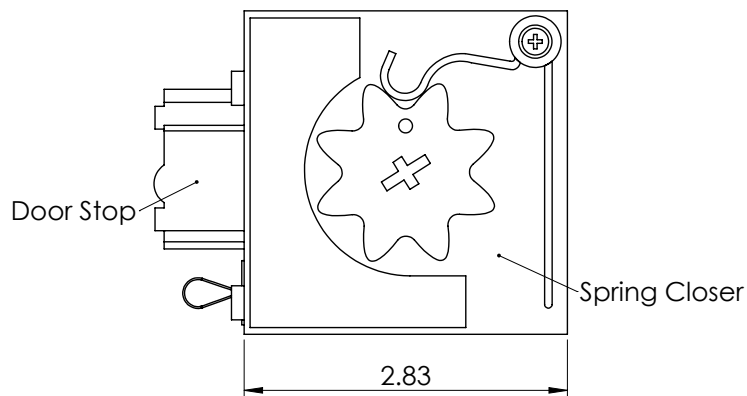





Details - Squared Valance

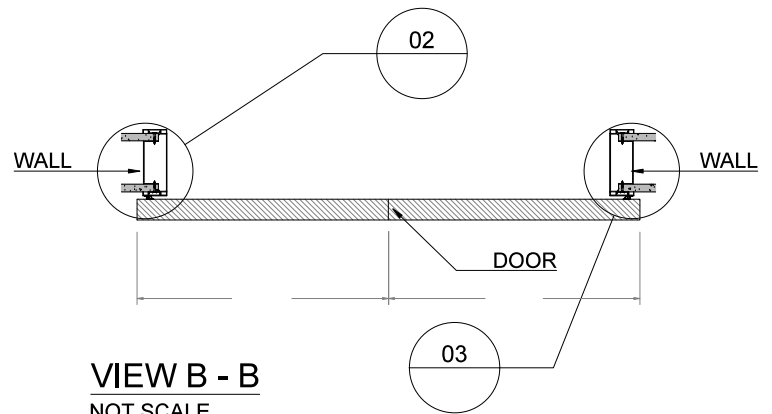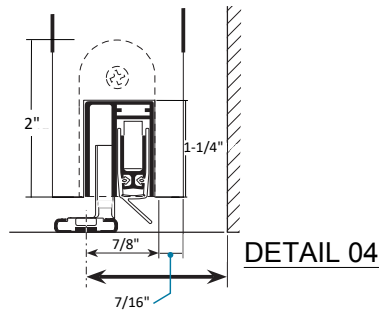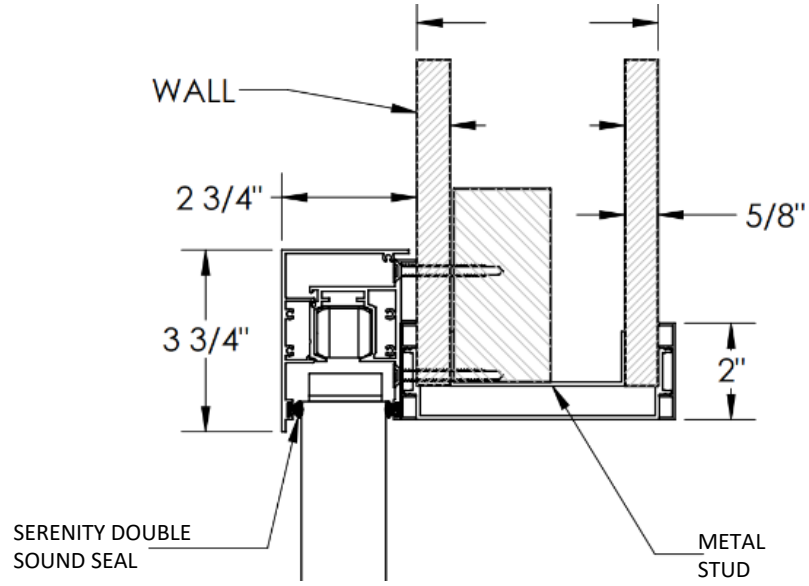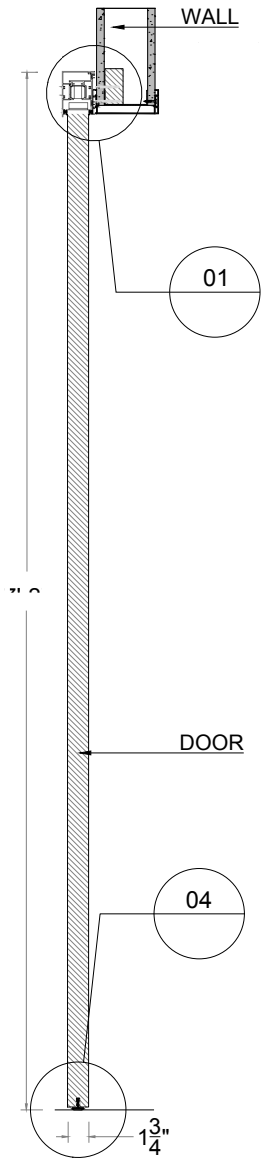



VIEW A - A
SCALE 3/4"=1'-0"

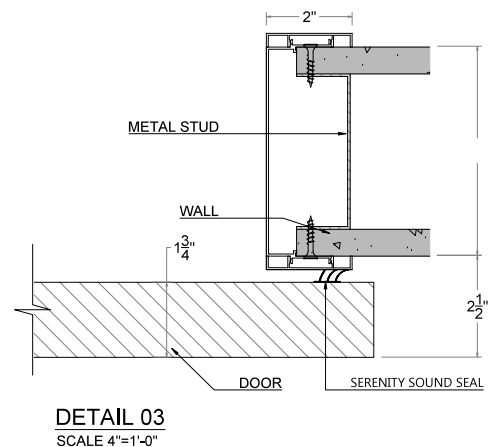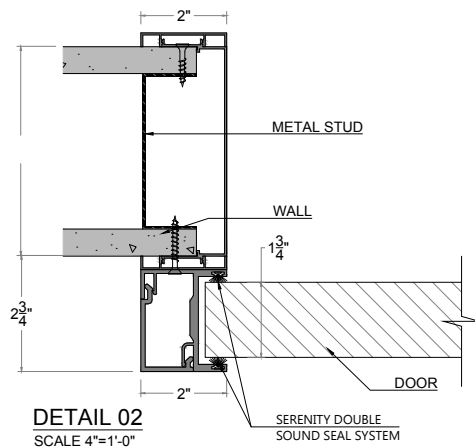

Details - Sloped Valance

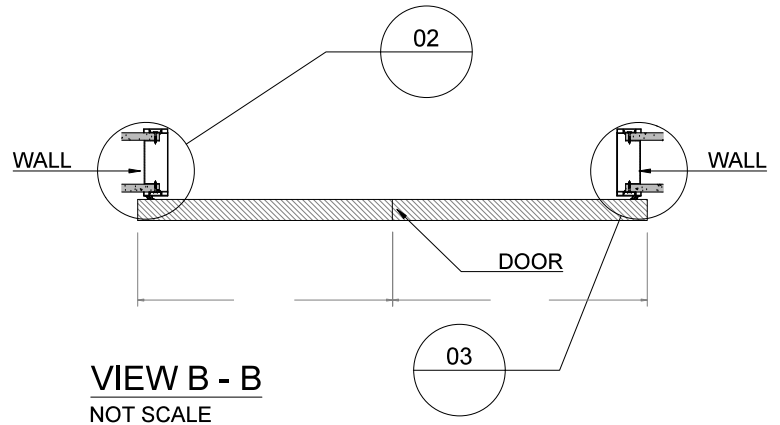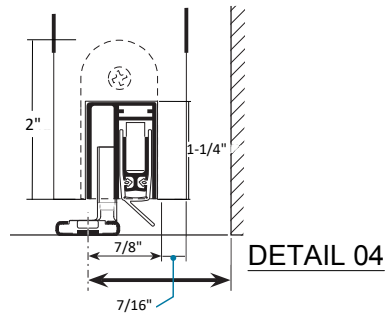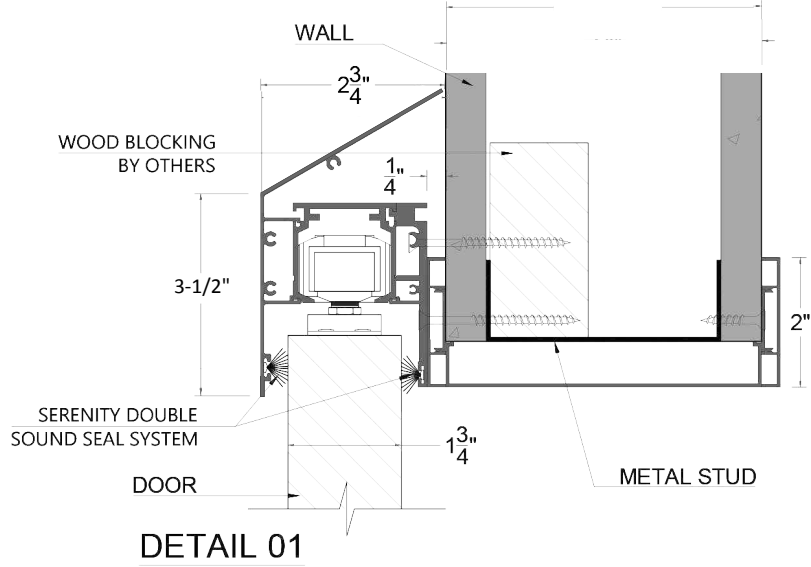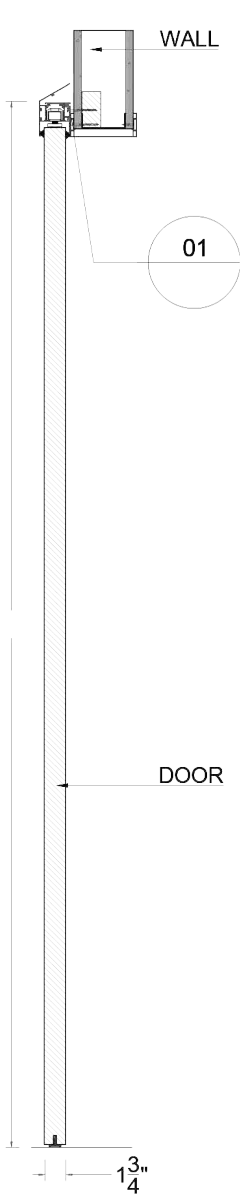

VIEW A - A

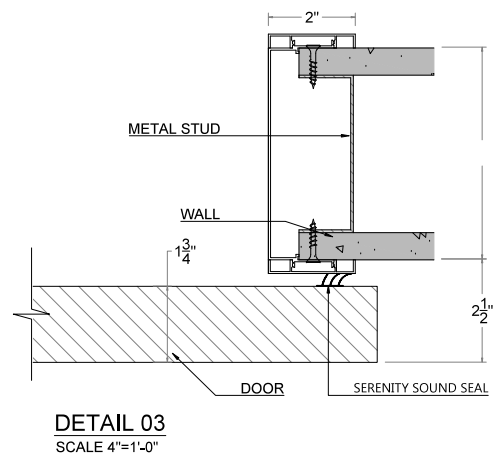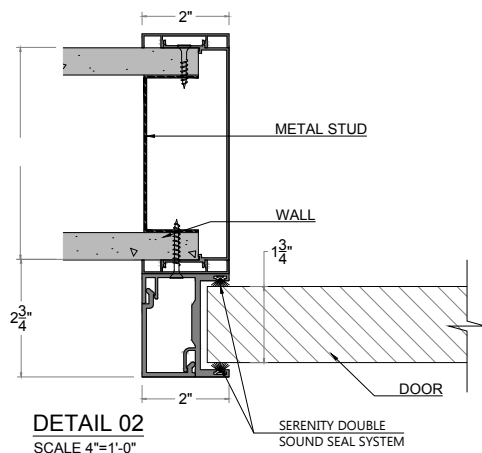



Serenity
Sliding Door Systems

— SECURE YOUR SPACE

SecureSlide

Equipped with a Mechanical Spring Closer and Magnetic lock, this system closes and locks behind the user for ultimate security.

- ✓ Protects Private Spaces
- ✓ Promotes Ease of Use
- ✓ Withstands Heavy Commercial Use



Control Access & Secure Private Spaces

Designed for effortless security, the SecureSlide features a Mechanical Spring Closer that automatically pulls the door closed behind the user. Paired with a Magnetic Lock, the system auto-latches once in a closed position. A Concealed Floor Guide completes the system for smooth, consistent performance.

(Access control accessories by others)

SecureSlide Features



Surface-Mounted Design

Mounts flush to the wall for maximum space savings



Magnetic Lock

Auto-latches once door is in the closed position



Double Sound Seal

Enhances privacy and reduces noise



Mechanical Spring Closer

Offers smooth, assisted door closing



Soft Close

Provides smooth, controlled door movement



Concealed Floor Guide

Guides the door slab for smooth, reliable positioning

OPTIONAL UPGRADES

Electrified Lock

Available with system fail-safe or fail-secure

Acoustic Door Bottom

Drops automatically when the door is closed to create a sound seal



Product Technical Information

Call Out	Frame		Rough Opening		Door Slab		Track
	Width (Inches)	Height (Inches)	Width (Inches)	Height (Inches)	Width (Inches)	Height (Inches)	Length (Inches)
2-8 x 6-8	37	80	38.5	81	40	80	75
3-0 x 6-8	41	80	42.5	81	44	80	83
3-0 x 7-0	41	84	42.5	85	44	84	83
3-4 x 7-0	45	84	46.5	85	48	84	91
3-6 x 7-0 TrimFit	46.5	84	48	85	48	84	93
4-0 x 7-0	53	84	54.5	85	56	84	107
3-0 x 8-0	41	96	42.5	97	44	96	83
3-4 x 8-0	45	96	46.5	97	48	96	91
3-6 x 8-0 TrimFit	46.5	96	48	97	48	96	93
4-0 x 8-0	53	96	54.5	97	56	96	107
3-0 x 9-0	41	108	42.5	109	44	108	83
3-4 x 9-0	45	108	46.5	109	48	108	91
3-6 x 9-0 TrimFit	46.5	108	48	109	48	108	93
4-0 x 9-0	53	108	54.5	109	56	108	107


Call Out	Wood Door Slab			Wood Door Weight (Pounds)		Optional Full Lite (NVL & HL Available)				Full Lite Door Weight (Pounds)	
	Width (Inches)	Height (Inches)	Thickness (Inches)	SCLC-5	PC-5	Width (Inches)	Height (Inches)	Thickness (Inches)	Standard Bead	SCLC-5 (1/4 Glass)	PC-5 (1/4 Glass)
2-8 x 6-8	40	80	1-3/4	133	122	28	62	1/4, 3/8	VT1	97	92
3-0 x 6-8	44	80	1-3/4	146	134	32	62	1/4, 3/8	VT1	105	100
3-0 x 7-0	44	84	1-3/4	154	141	32	66	1/4, 3/8	VT1	110	104
3-4 x 7-0	48	84	1-3/4	168	154	36	66	1/4, 3/8	VT1	118	113
3-6 x 7-0 TrimFit	48	84	1-3/4	168	154	36	66	1/4, 3/8	VT1	118	113
4-0 x 7-0	56	84	1-3/4	196	180	44	66	1/4, 3/8	VT1	135	129
3-0 x 8-0	44	96	1-3/4	176	161	32	78	1/4, 3/8	VT1	124	118
3-4 x 8-0	48	96	1-3/4	192	176	36	78	1/4, 3/8	VT1	133	127
3-6 x 8-0 TrimFit	48	96	1-3/4	192	176	36	78	1/4, 3/8	VT1	133	127
4-0 x 8-0	56	96	1-3/4	224	205	44	78	1/4, 3/8	VT1	152	145
3-0 x 9-0	44	108	1-3/4	198	181	32	90	1/4, 3/8	VT1	138	131
3-4 x 9-0	48	108	1-3/4	216	198	36	90	1/4, 3/8	VT1	148	142
3-6 x 9-0 TrimFit	48	108	1-3/4	216	198	36	90	1/4, 3/8	VT1	148	142
4-0 x 9-0	56	108	1-3/4	252	231	44	90	1/4, 3/8	VT1	169	162

Call Out	Aluminum Door			Stile & Rail			Vision Lite			
	Width (Inches)	Height (Inches)	Thickness (Inches)	Stiles (Inches)	Top Rail (Inches)	Bottom Rail (Inches)	Width (Inches)	Height (Inches)	Thickness (Inches)	Bead (Inches)
2-8 x 6-8	40	80	1-3/4	5	5	9.5	30	65.5	1/4, 3/8	1/2
3-0 x 6-8	44	80	1-3/4	5	5	9.5	34	65.5	1/4, 3/8	1/2
3-0 x 7-0	44	84	1-3/4	5	5	9.5	34	69.5	1/4, 3/8	1/2
3-4 x 7-0	48	84	1-3/4	5	5	9.5	38	69.5	1/4, 3/8	1/2
3-6 x 7-0 TrimFit	48	84	1-3/4	5	5	9.5	38	69.5	1/4, 3/8	1/2
4-0 x 7-0	56	84	1-3/4	5	5	9.5	46	69.5	1/4, 3/8	1/2
3-0 x 8-0	44	96	1-3/4	5	5	9.5	34	81.5	1/4, 3/8	1/2
3-4 x 8-0	48	96	1-3/4	5	5	9.5	38	81.5	1/4, 3/8	1/2
3-6 x 8-0 TrimFit	48	96	1-3/4	5	5	9.5	38	81.5	1/4, 3/8	1/2
4-0 x 8-0	56	96	1-3/4	5	5	9.5	46	81.5	1/4, 3/8	1/2
3-0 x 9-0	44	108	1-3/4	5	5	9.5	34	93.5	1/4, 3/8	1/2
3-4 x 9-0	48	108	1-3/4	5	5	9.5	38	93.5	1/4, 3/8	1/2
3-6 x 9-0 TrimFit	48	108	1-3/4	5	5	9.5	38	93.5	1/4, 3/8	1/2
4-0 x 9-0	56	108	1-3/4	5	5	9.5	46	93.5	1/4, 3/8	1/2


** Dimensions listed are for reference only and do not represent the full range of available sizes. Please consult your Serenity Sliding Door Systems sales representative for assistance with specific sizing requirements.

Elevations





SecureSlide with Squared Valance

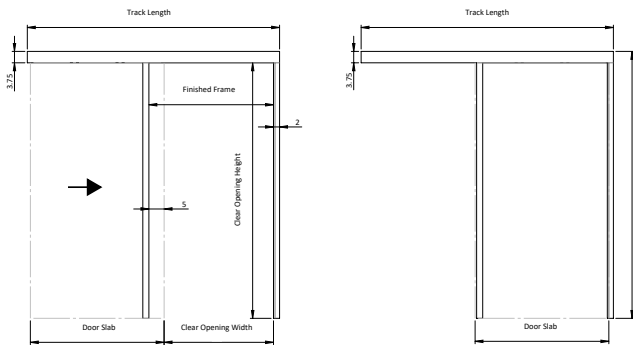


SecureSlide with Sloped Valance

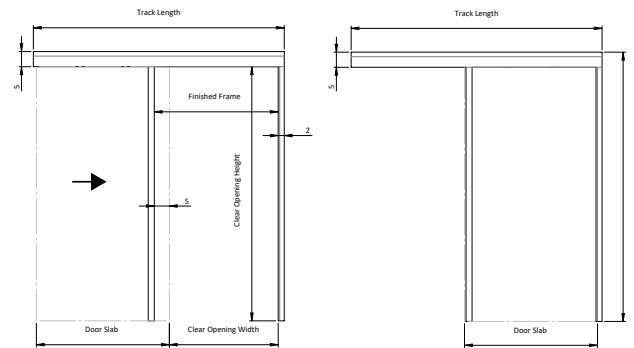


Details

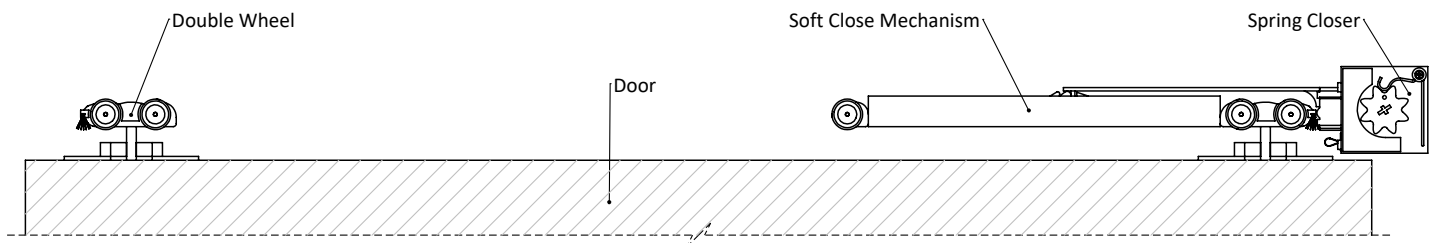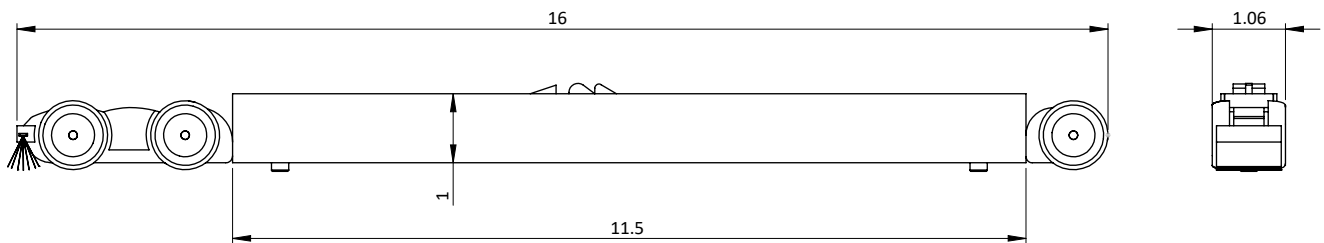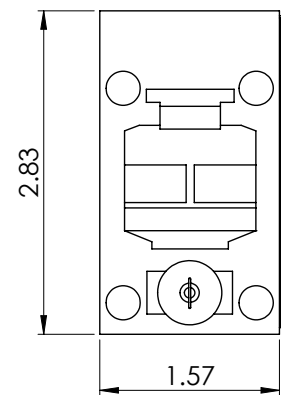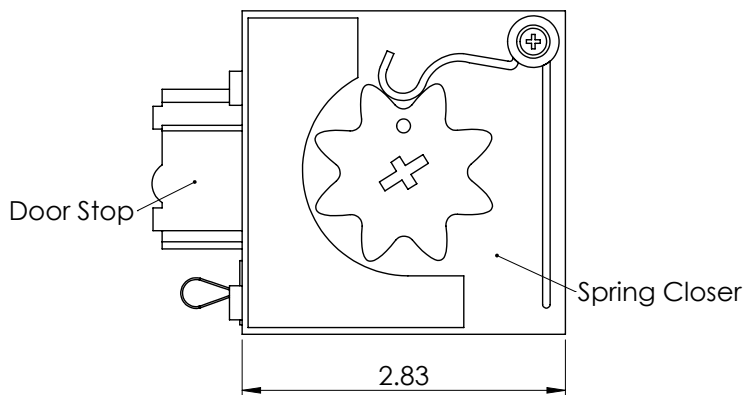


Details - Squared Valance

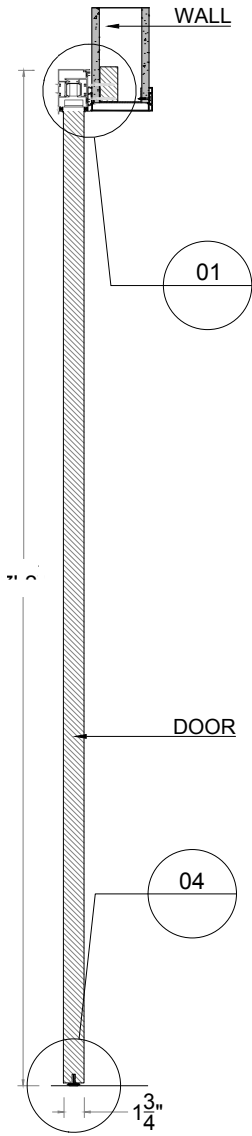


VIEW A - A
SCALE 3/4"=1'-0"

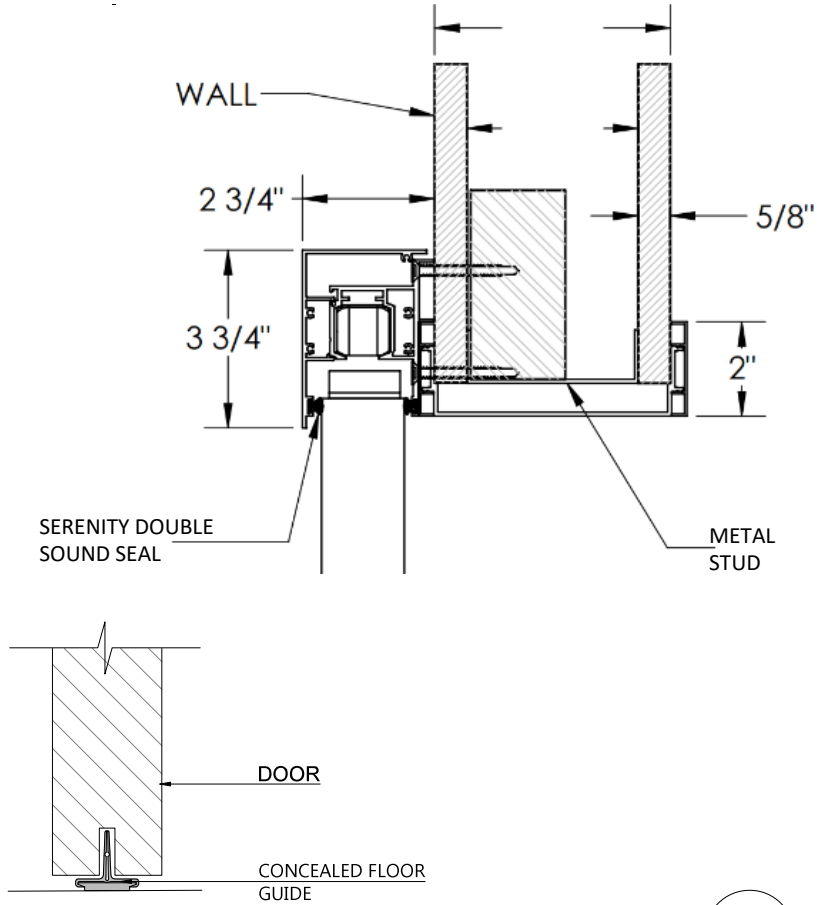


DETAIL 04
SCALE 4"=1'-0"

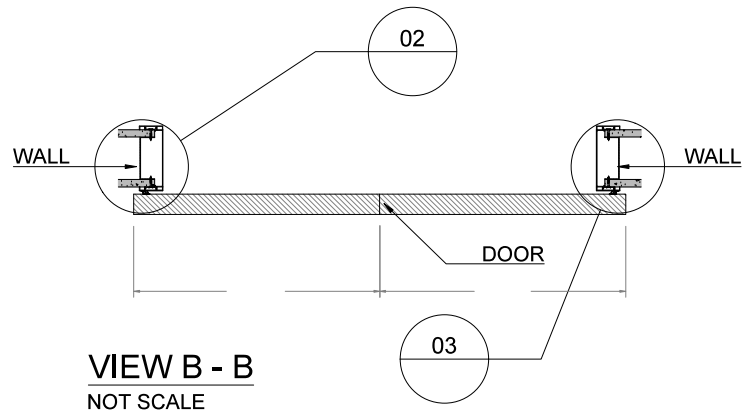

VIEW B - B
NOT SCALE

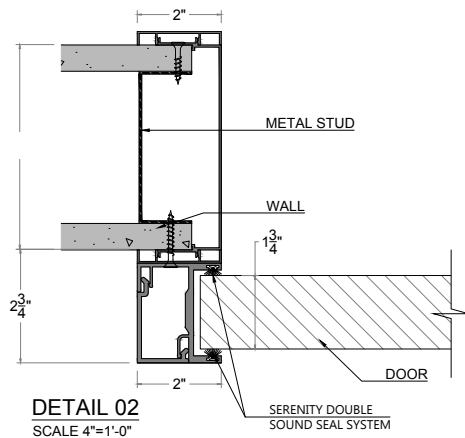


DETAIL 02
SCALE 4"=1'-0"

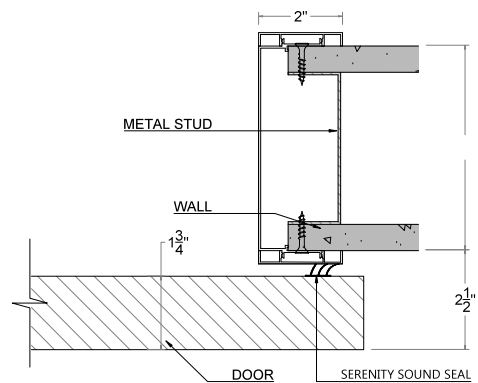


DETAIL 03
SCALE 4"=1'-0"


Details - Sloped Valance

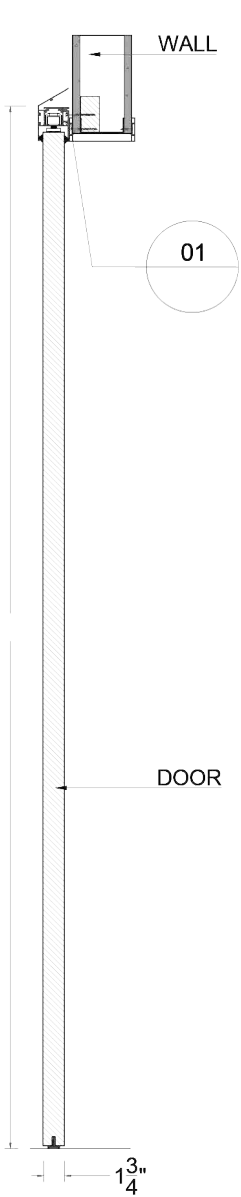


VIEW A - A

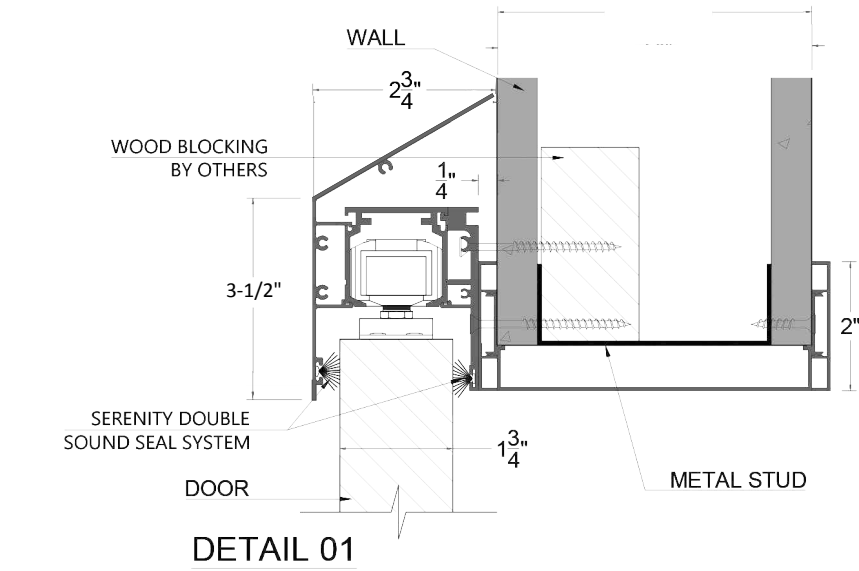


DETAIL 01

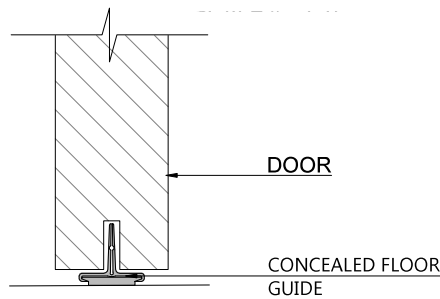


DETAIL 04
SCALE 4"=1'-0"

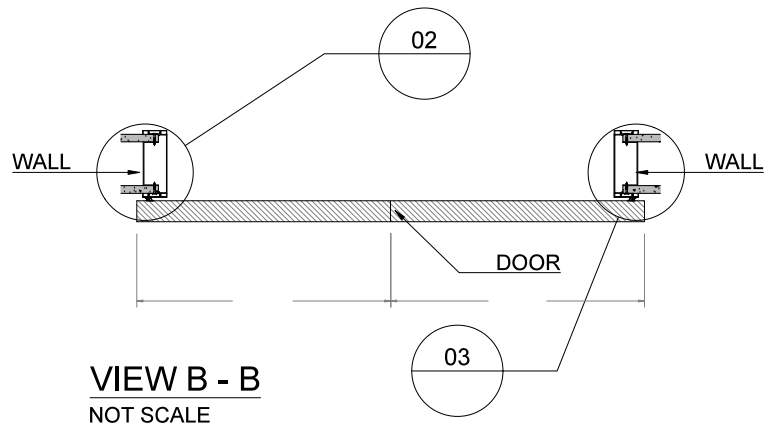

VIEW B - B
NOT SCALE

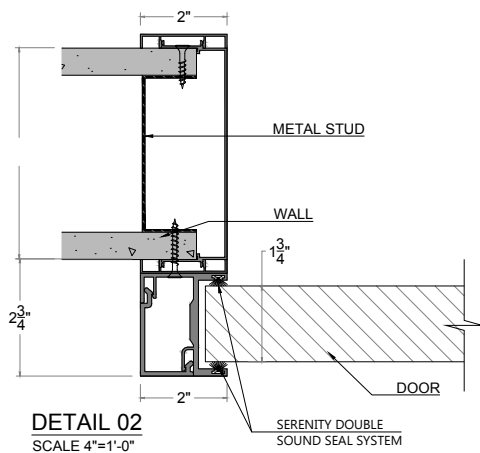

DETAIL 02
SCALE 4"=1'-0"

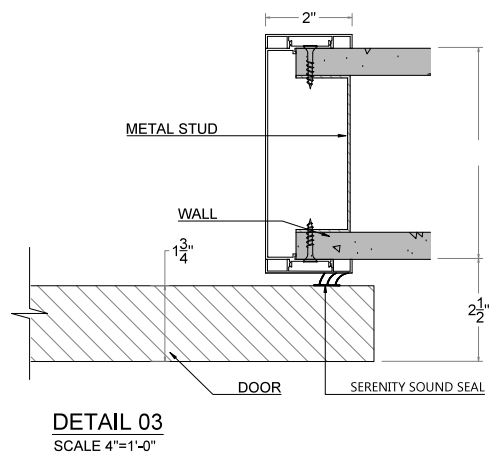

DETAIL 03
SCALE 4"=1'-0"



Serenity
Sliding Door Systems

— SOLVE LARGE OPENINGS

SyncSlide

Ideal for conference rooms, this system uses a hidden belt to open and close both doors simultaneously.

- ✓ Maximizes Square Footage
- ✓ Solves Larger Openings
- ✓ Elevates Space



A Sophisticated Solution That Opens with One Pull

Perfect for rooms with larger openings, the SyncSlide is equipped with bi-part doors that can open or close simultaneously. This keeps the doors in the same position, either open or closed. Pair the SyncSlide with optional locking, sidelites, or transoms for your ideal solution.

SyncSlide Features



Surface-Mounted Design
Mounts flush to the wall for maximum space savings



Simultaneous Movement
Open and close both doors at the same time



Double Sound Seal
Enhances privacy and reduces noise



Concealed Floor Guide
Guides the door slab for smooth, reliable positioning

OPTIONAL UPGRADES

Key/Privacy Lockable

Meet your security needs with various lock types

Acoustic Door Bottom

Drops automatically when the door is closed to create a sound seal

Compatible with the EvenView, SurfaceView, & PowerSlide

Pair with other systems to create your ideal SyncSlide



Product Technical Information

Call Out	Frame		Rough Opening		Door Slab (Each)		Track
	Width (Inches)	Height (Inches)	Width (Inches)	Height (Inches)	Width (Inches)	Height (Inches)	Length (Inches)
5-0 x 6-8	70	80	71.5	81	37.25	80	136.5
6-0 x 6-8	82	80	83.5	81	43.25	80	160.5
7-0 x 6-8	94	80	95.5	81	49.25	80	184.5
5-0 x 7-0	70	84	71.5	85	37.25	84	136.5
6-0 x 7-0	82	84	83.5	85	43.25	84	160.5
7-0 x 7-0	94	84	95.5	85	49.25	84	184.5
5-0 x 8-0	70	96	71.5	97	37.25	96	136.5
6-0 x 8-0	82	96	83.5	97	43.25	96	160.5
7-0 x 8-0	94	96	95.5	97	49.25	96	184.5
5-0 x 9-0	70	108	71.5	109	37.25	108	136.5
6-0 x 9-0	82	108	83.5	109	43.25	108	160.5
7-0 x 9-0	94	108	95.5	109	49.25	108	184.5


Call Out	Wood Door Slab (Each)			Wood Door Weight (Pounds Each)		Optional Full Lite (NVL & HL Available)				Full Lite Door Weight (Pounds Each)	
	Width (Inches)	Height (Inches)	Thickness (Inches)	SCLC-5	PC-5	Width (Inches)	Height (Inches)	Thickness (Inches)	Standard Bead	SCLC-5 (1/4 Glass)	PC-5 (1/4 Glass)
5-0 x 6-8	37.25	80	1-3/4	124	114	25.25	62	1/4, 3/8	VT1	92	87
6-0 x 6-8	43.25	80	1-3/4	144	132	31.25	62	1/4, 3/8	VT1	104	99
7-0 x 6-8	49.25	80	1-3/4	164	150	37.25	62	1/4, 3/8	VT1	116	110
5-0 x 7-0	37.25	84	1-3/4	130	120	25.25	66	1/4, 3/8	VT1	96	91
6-0 x 7-0	43.25	84	1-3/4	151	139	31.25	66	1/4, 3/8	VT1	108	103
7-0 x 7-0	49.25	84	1-3/4	172	158	37.25	66	1/4, 3/8	VT1	121	115
5-0 x 8-0	37.25	96	1-3/4	149	137	25.25	78	1/4, 3/8	VT1	108	102
6-0 x 8-0	43.25	96	1-3/4	173	159	31.25	78	1/4, 3/8	VT1	122	116
7-0 x 8-0	49.25	96	1-3/4	197	181	37.25	78	1/4, 3/8	VT1	136	130
5-0 x 9-0	37.25	108	1-3/4	168	154	25.25	90	1/4, 3/8	VT1	120	114
6-0 x 9-0	43.25	108	1-3/4	200	178	31.25	90	1/4, 3/8	VT1	136	130
7-0 x 9-0	49.25	108	1-3/4	222	203	37.25	90	1/4, 3/8	VT1	152	145

Call Out	Aluminum Door (Each)			Stile & Rail			Vision Lite			
	Width (Inches)	Height (Inches)	Thickness (Inches)	Stiles (Inches)	Top Rail (Inches)	Bottom Rail (Inches)	Width (Inches)	Height (Inches)	Thickness (Inches)	Bead (Inches)
5-0 x 6-8	37.25	80	1-3/4	5	5	9.5	27.25	65.5	1/4, 3/8	1/2
6-0 x 6-8	43.25	80	1-3/4	5	5	9.5	33.25	65.5	1/4, 3/8	1/2
7-0 x 6-8	49.25	80	1-3/4	5	5	9.5	39.25	65.5	1/4, 3/8	1/2
5-0 x 7-0	37.25	84	1-3/4	5	5	9.5	27.25	69.5	1/4, 3/8	1/2
6-0 x 7-0	43.25	84	1-3/4	5	5	9.5	33.25	69.5	1/4, 3/8	1/2
7-0 x 7-0	49.25	84	1-3/4	5	5	9.5	39.25	69.5	1/4, 3/8	1/2
5-0 x 8-0	37.25	96	1-3/4	5	5	9.5	27.25	81.5	1/4, 3/8	1/2
6-0 x 8-0	43.25	96	1-3/4	5	5	9.5	33.25	81.5	1/4, 3/8	1/2
7-0 x 8-0	49.25	96	1-3/4	5	5	9.5	39.25	81.5	1/4, 3/8	1/2
5-0 x 9-0	37.25	108	1-3/4	5	5	9.5	27.25	93.5	1/4, 3/8	1/2
6-0 x 9-0	43.25	108	1-3/4	5	5	9.5	33.25	93.5	1/4, 3/8	1/2
7-0 x 9-0	49.25	108	1-3/4	5	5	9.5	39.25	93.5	1/4, 3/8	1/2

** Dimensions listed are for reference only and do not represent the full range of available sizes. Please consult your Serenity Sliding Door Systems sales representative for assistance with specific sizing requirements.


Elevations

SyncSlide with Squared Valance

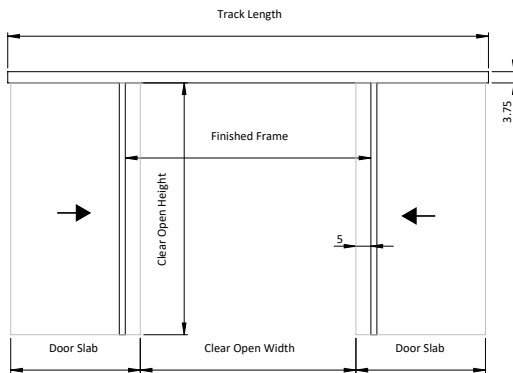


SyncSlide - No Sidelite


SyncSlide with Sloped Valance

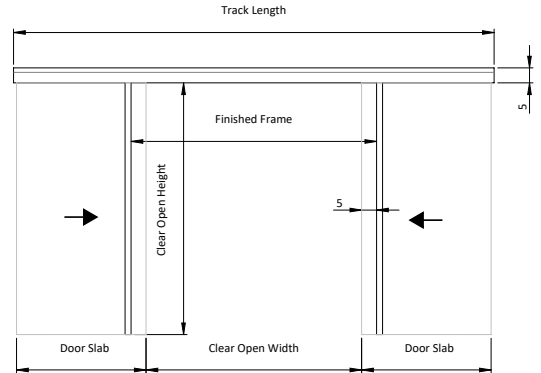

SyncSlide - No Sidelite

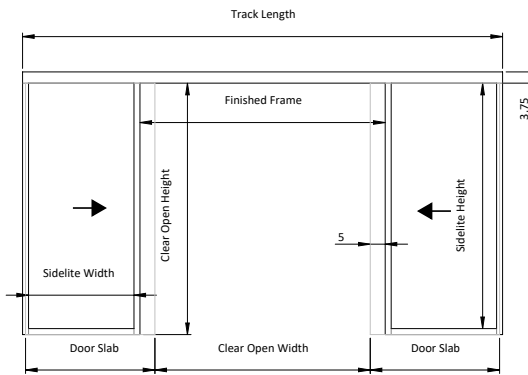


SyncSlide w/ Sidelite

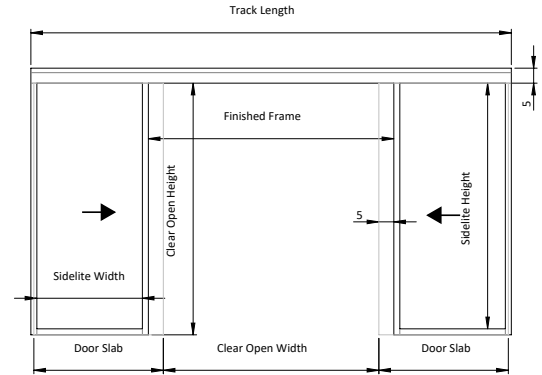


SyncSlide w/ Sidelite


Details

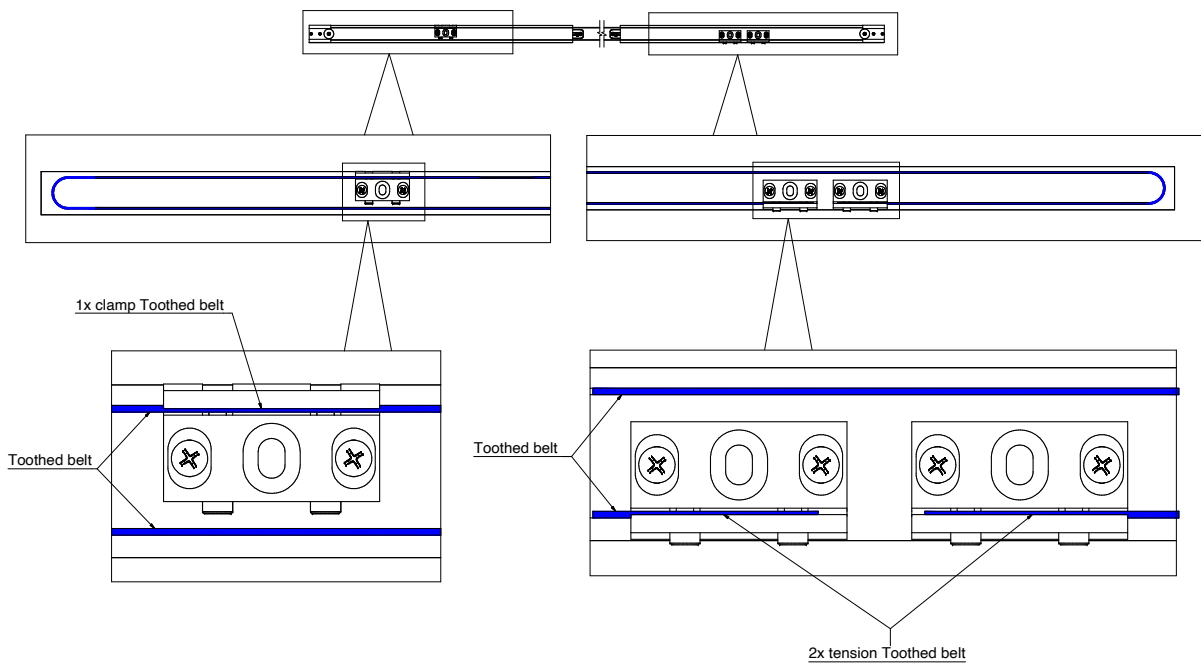


Details - Squared Valance

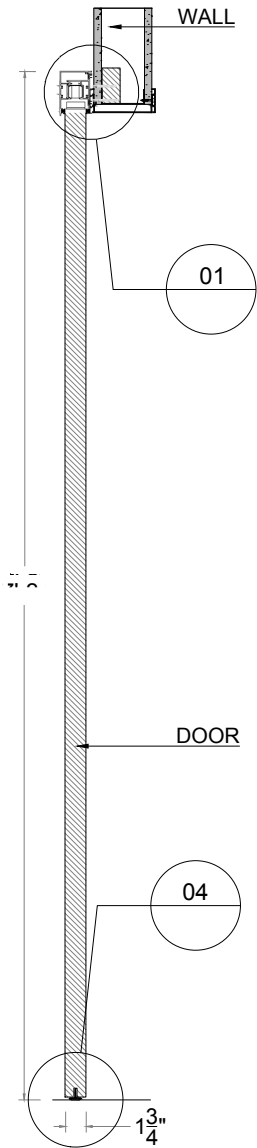


VIEW A - A
SCALE 3/4"=1'-0"

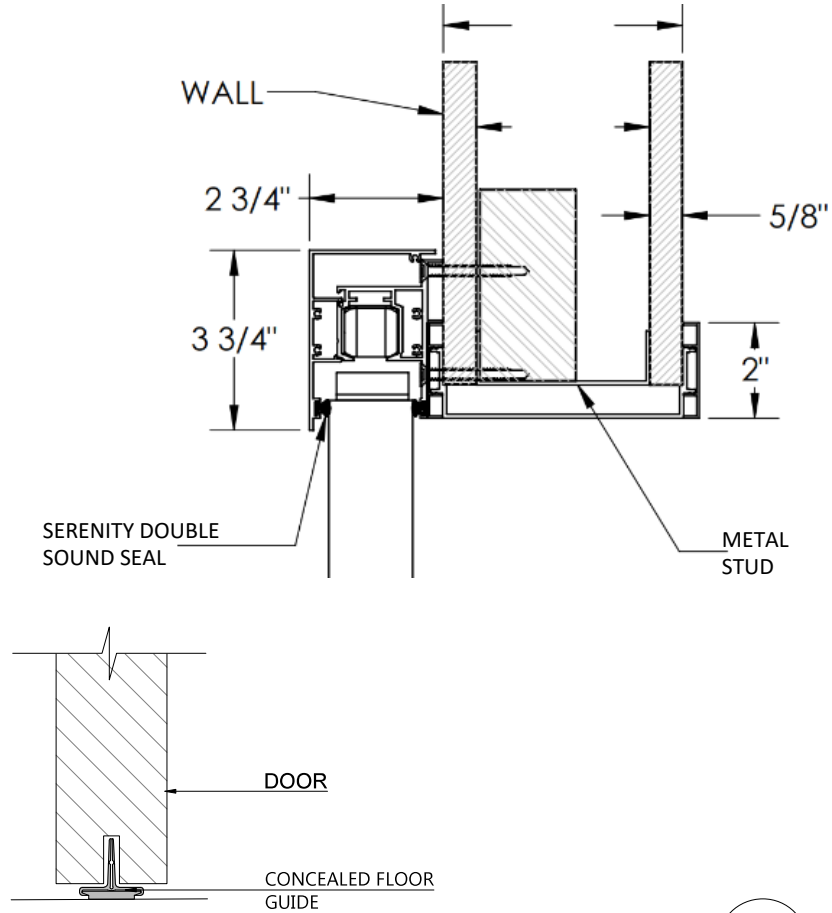


DETAIL 04
SCALE 4"=1'-0"

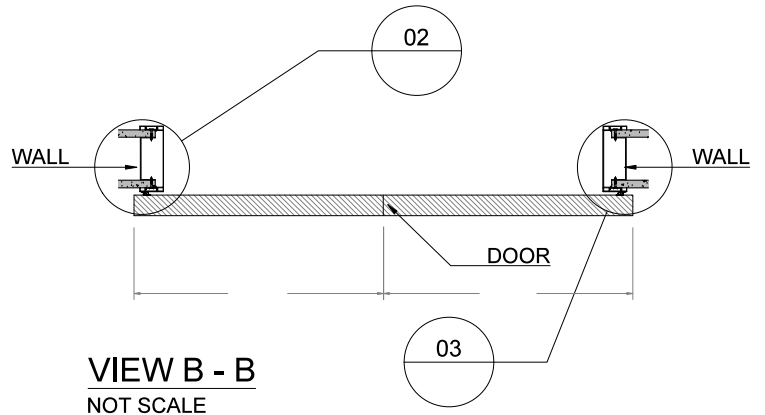

VIEW B - B
NOT SCALE

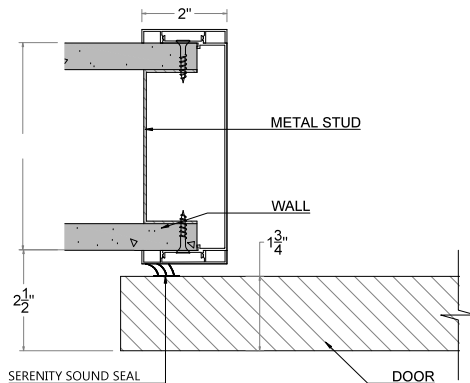


DETAIL 02
SCALE 4"=1'-0"


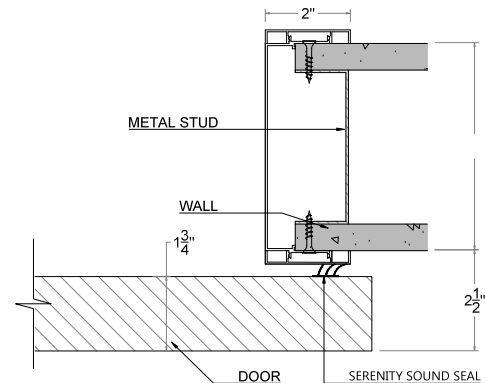


DETAIL 03
SCALE 4"=1'-0"


Details - Sloped Valance

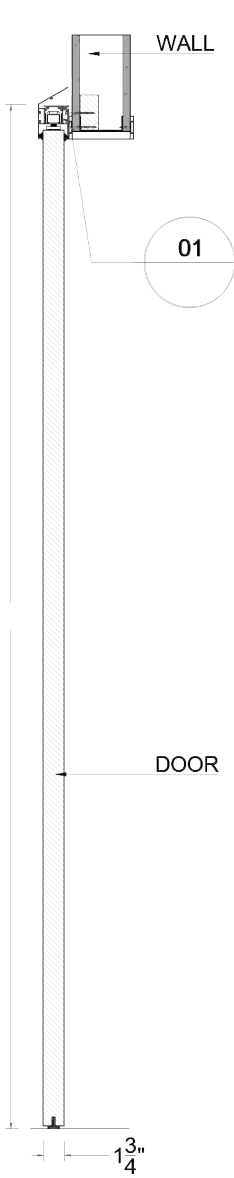


VIEW A - A

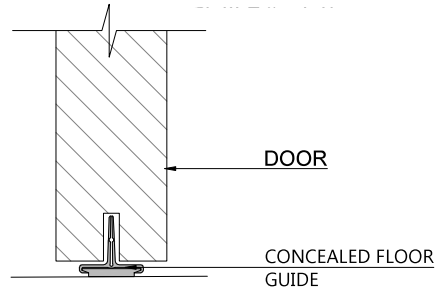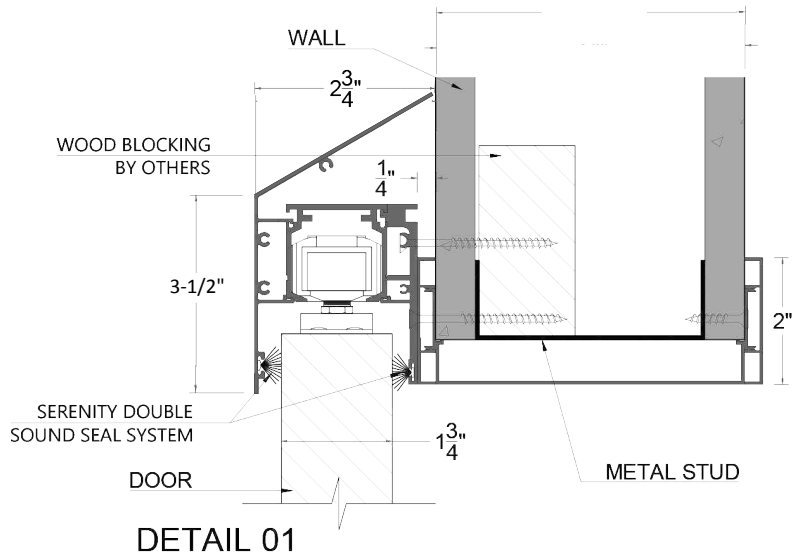


DETAIL 04
SCALE 4"=1'-0"

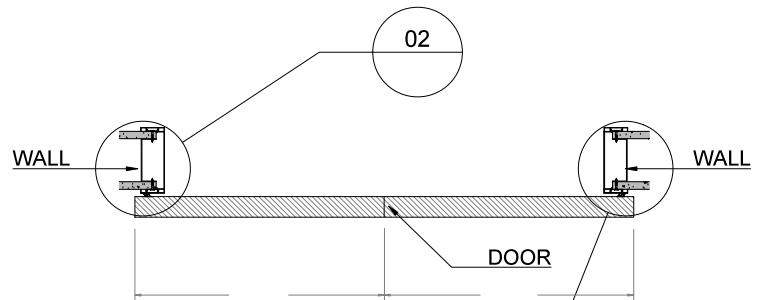

VIEW B - B
NOT SCALE

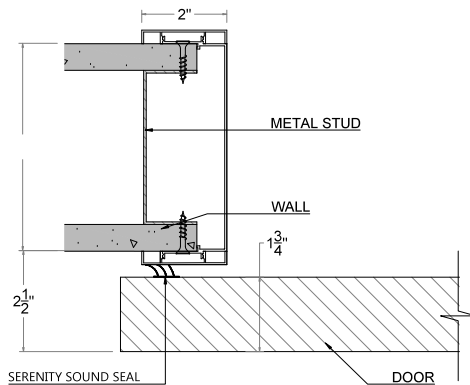

DETAIL 02
SCALE 4"=1'-0"

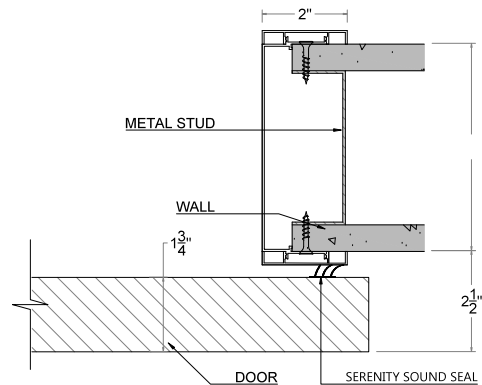

DETAIL 03
SCALE 4"=1'-0"



Serenity
Sliding Door Systems

— LUXURIOUS & EFFICIENT

InnSlide

Soft-closing and customizable, this ADA compliant system maximizes space while providing luxury appeal and comfort for guests.

- ✓ Elevates End User Experience
- ✓ Retains Usable Space
- ✓ Modernizes Your Facility



Modernize Your Space & Elevate User Experience

The new InnSlide offers even more space-savings at a lower cost. Designed specifically for hospitality interiors, this system is attractive, efficient, and easy to operate. With a smaller door, track, frameless option, and low-profile lock, the InnSlide is an ideal ADA-compliant option for your projects.

(Cased Open or Finished Dry Wall Options Available)

InnSlide Features



Surface-Mounted Design
Mounts flush to the wall for maximum space savings



Low Profile Privacy Lock
Secure your system with space-saving hardware



Double Sound Seal
Enhances privacy and reduces noise



Valance Options
Available in Squared or Sloped to fit your needs



Soft Close / Soft Open
Provides smooth movement and slam resistance



Concealed Floor Guide
Guides the door slab for smooth, reliable positioning

OPTIONAL UPGRADES

Acoustic Door Bottom

Drops automatically when the door is closed to create a sound seal

Antimicrobial Hardware

Protect against germs with custom additives or specialty metals



Product Technical Information

Call Out	Frame		Rough Opening		Door Slab		Track
	Width (Inches)	Height (Inches)	Width (Inches)	Height (Inches)	Width (Inches)	Height (Inches)	Length (Inches)
2-8 x 6-8	37	80	38.5	81	40	80	75
3-0 x 6-8	41	80	42.5	81	44	80	83
3-0 x 7-0	41	84	42.5	85	44	84	83
3-4 x 7-0	45	84	46.5	85	48	84	91
3-6 x 7-0 TrimFit	46.5	84	48	85	48	84	93
4-0 x 7-0	53	84	54.5	85	56	84	107
3-0 x 8-0	41	96	42.5	97	44	96	83
3-4 x 8-0	45	96	46.5	97	48	96	91
3-6 x 8-0 TrimFit	46.5	96	48	97	48	96	93
4-0 x 8-0	53	96	54.5	97	56	96	107
3-0 x 9-0	41	108	42.5	109	44	108	83
3-4 x 9-0	45	108	46.5	109	48	108	91
3-6 x 9-0 TrimFit	46.5	108	48	109	48	108	93
4-0 x 9-0	53	108	54.5	109	56	108	107


Call Out	Wood Door Slab			Wood Door Weight (Pounds)		Optional Full Lite (NVL & HL Available)				Full Lite Door Weight (Pounds)	
	Width (Inches)	Height (Inches)	Thickness (Inches)	SCLC-5	PC-5	Width (Inches)	Height (Inches)	Thickness (Inches)	Standard Bead	SCLC-5 (1/4 Glass)	PC-5 (1/4 Glass)
2-8 x 6-8	40	80	1-3/4	133	122	28	62	1/4, 3/8	VT1	97	92
3-0 x 6-8	44	80	1-3/4	146	134	32	62	1/4, 3/8	VT1	105	100
3-0 x 7-0	44	84	1-3/4	154	141	32	66	1/4, 3/8	VT1	110	104
3-4 x 7-0	48	84	1-3/4	168	154	36	66	1/4, 3/8	VT1	118	113
3-6 x 7-0 TrimFit	48	84	1-3/4	168	154	36	66	1/4, 3/8	VT1	118	113
4-0 x 7-0	56	84	1-3/4	196	180	44	66	1/4, 3/8	VT1	135	129
3-0 x 8-0	44	96	1-3/4	176	161	32	78	1/4, 3/8	VT1	124	118
3-4 x 8-0	48	96	1-3/4	192	176	36	78	1/4, 3/8	VT1	133	127
3-6 x 8-0 TrimFit	48	96	1-3/4	192	176	36	78	1/4, 3/8	VT1	133	127
4-0 x 8-0	56	96	1-3/4	224	205	44	78	1/4, 3/8	VT1	152	145
3-0 x 9-0	44	108	1-3/4	198	181	32	90	1/4, 3/8	VT1	138	131
3-4 x 9-0	48	108	1-3/4	216	198	36	90	1/4, 3/8	VT1	148	142
3-6 x 9-0 TrimFit	48	108	1-3/4	216	198	36	90	1/4, 3/8	VT1	148	142
4-0 x 9-0	56	108	1-3/4	252	231	44	90	1/4, 3/8	VT1	169	162

Call Out	Aluminum Door			Stile & Rail			Vision Lite			
	Width (Inches)	Height (Inches)	Thickness (Inches)	Stiles (Inches)	Top Rail (Inches)	Bottom Rail (Inches)	Width (Inches)	Height (Inches)	Thickness (Inches)	Bead (Inches)
2-8 x 6-8	40	80	1-3/4	5	5	9.5	30	65.5	1/4, 3/8	1/2
3-0 x 6-8	44	80	1-3/4	5	5	9.5	34	65.5	1/4, 3/8	1/2
3-0 x 7-0	44	84	1-3/4	5	5	9.5	34	69.5	1/4, 3/8	1/2
3-4 x 7-0	48	84	1-3/4	5	5	9.5	38	69.5	1/4, 3/8	1/2
3-6 x 7-0 TrimFit	48	84	1-3/4	5	5	9.5	38	69.5	1/4, 3/8	1/2
4-0 x 7-0	56	84	1-3/4	5	5	9.5	46	69.5	1/4, 3/8	1/2
3-0 x 8-0	44	96	1-3/4	5	5	9.5	34	81.5	1/4, 3/8	1/2
3-4 x 8-0	48	96	1-3/4	5	5	9.5	38	81.5	1/4, 3/8	1/2
3-6 x 8-0 TrimFit	48	96	1-3/4	5	5	9.5	38	81.5	1/4, 3/8	1/2
4-0 x 8-0	56	96	1-3/4	5	5	9.5	46	81.5	1/4, 3/8	1/2
3-0 x 9-0	44	108	1-3/4	5	5	9.5	34	93.5	1/4, 3/8	1/2
3-4 x 9-0	48	108	1-3/4	5	5	9.5	38	93.5	1/4, 3/8	1/2
3-6 x 9-0 TrimFit	48	108	1-3/4	5	5	9.5	38	93.5	1/4, 3/8	1/2
4-0 x 9-0	56	108	1-3/4	5	5	9.5	46	93.5	1/4, 3/8	1/2


** Dimensions listed are for reference only and do not represent the full range of available sizes. Please consult your Serenity Sliding Door Systems sales representative for assistance with specific sizing requirements.

Elevations



InnSlide with Squared Valance

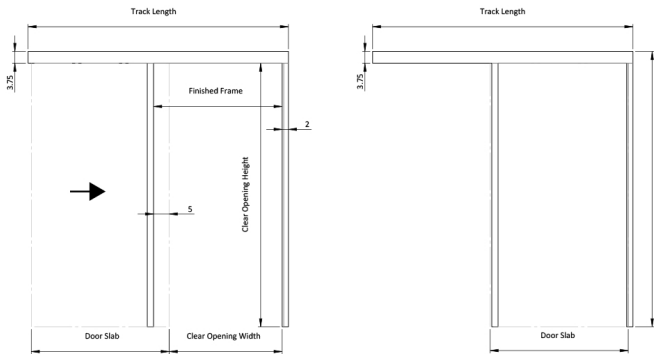


InnSlide with Sloped Valance

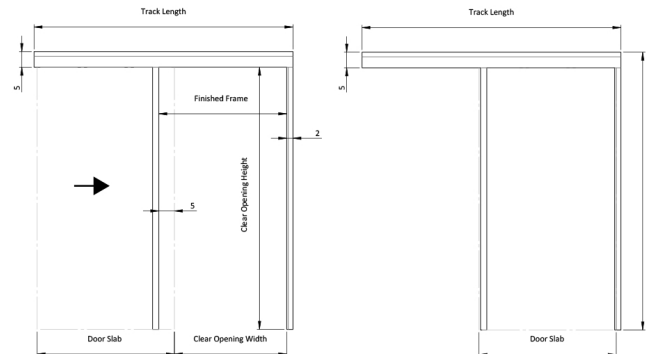

Details - Squared Valance

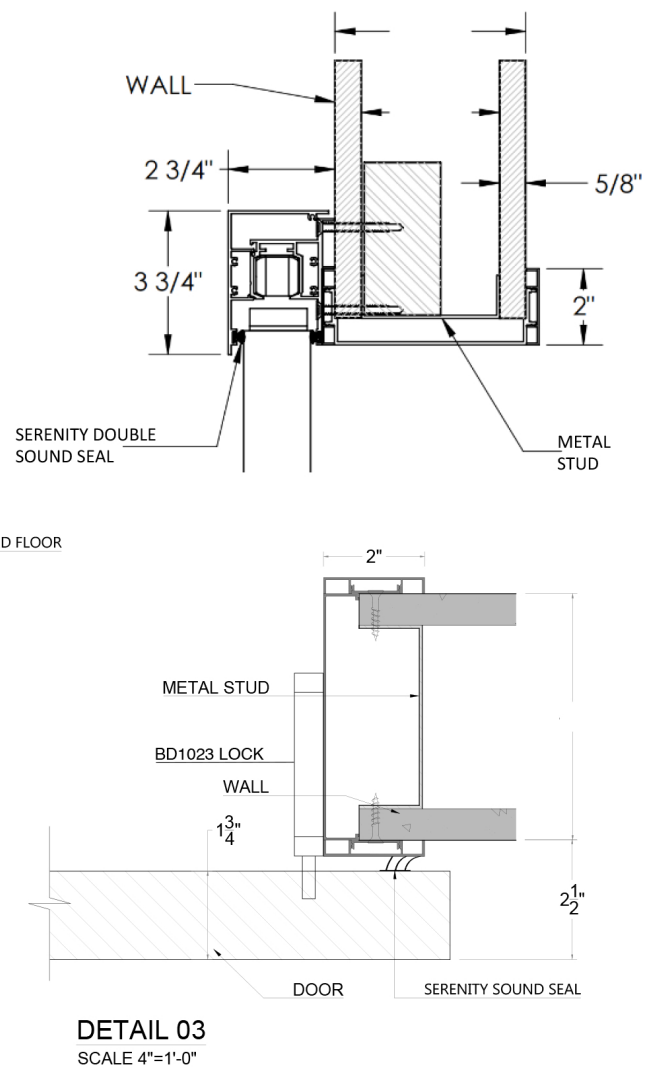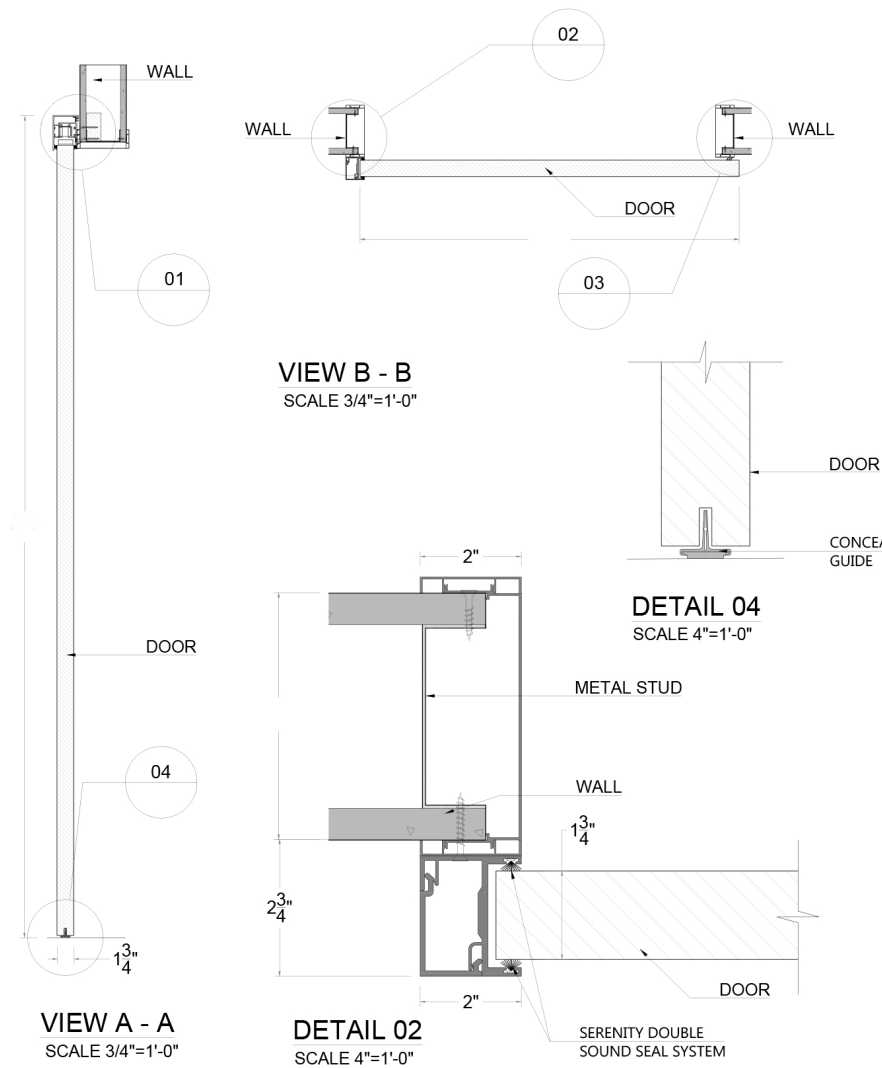

Details - Sloped Valance

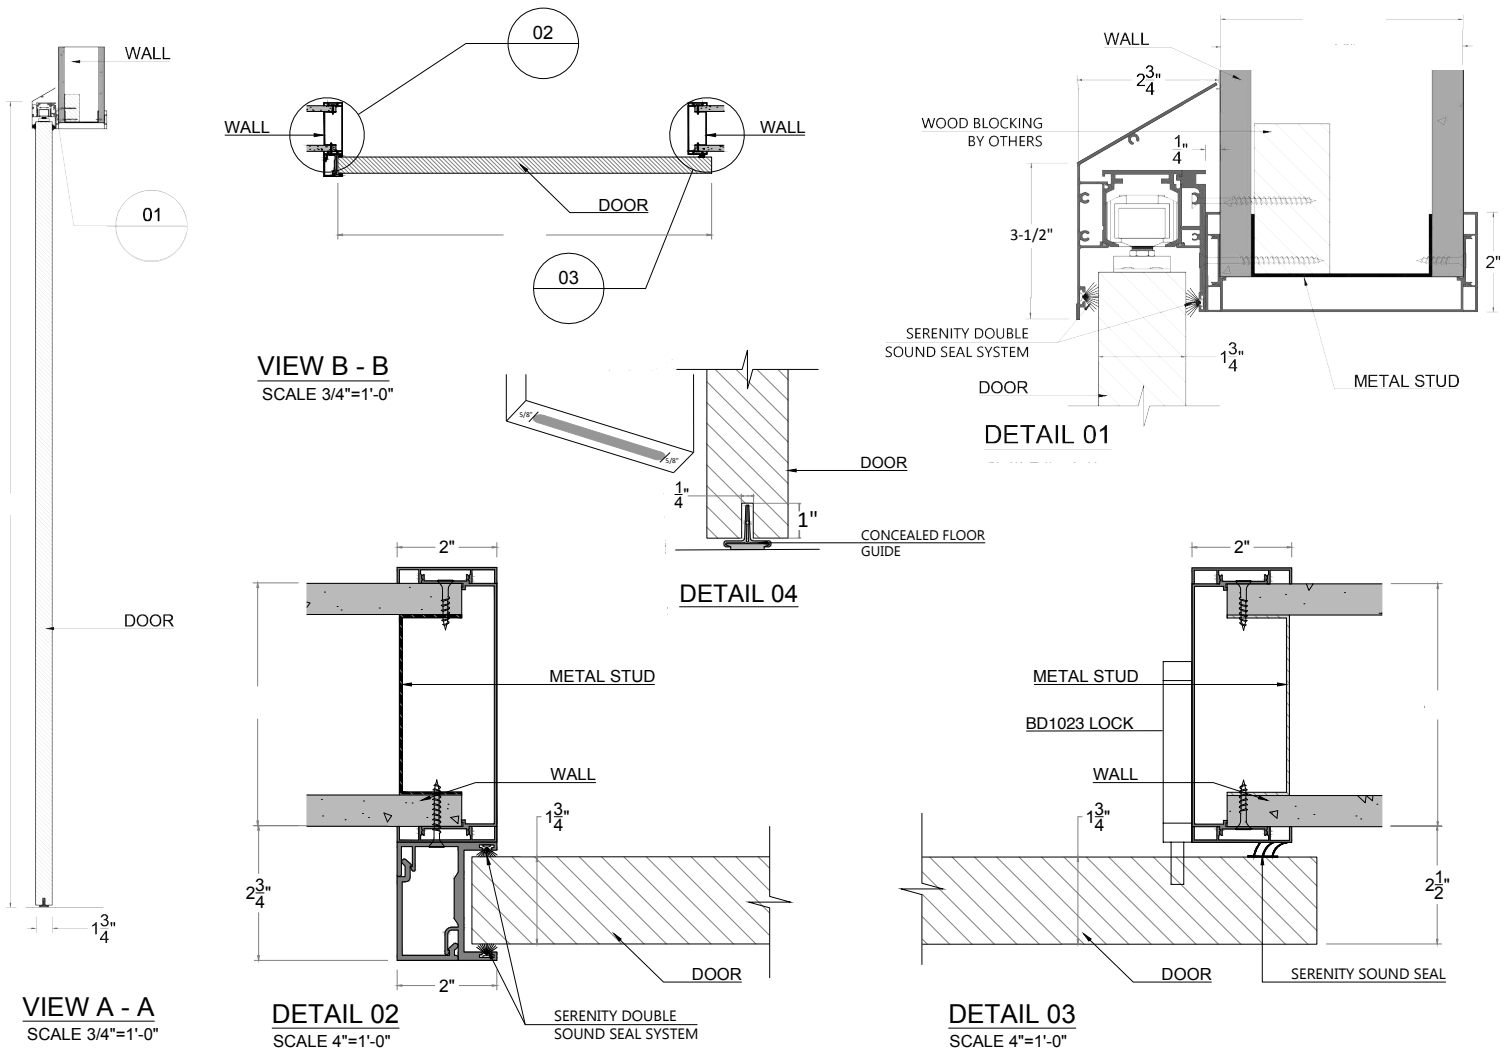

Details - BD1023 Lockset



BD1023
ADA 1-9/16"
Thumb lever

